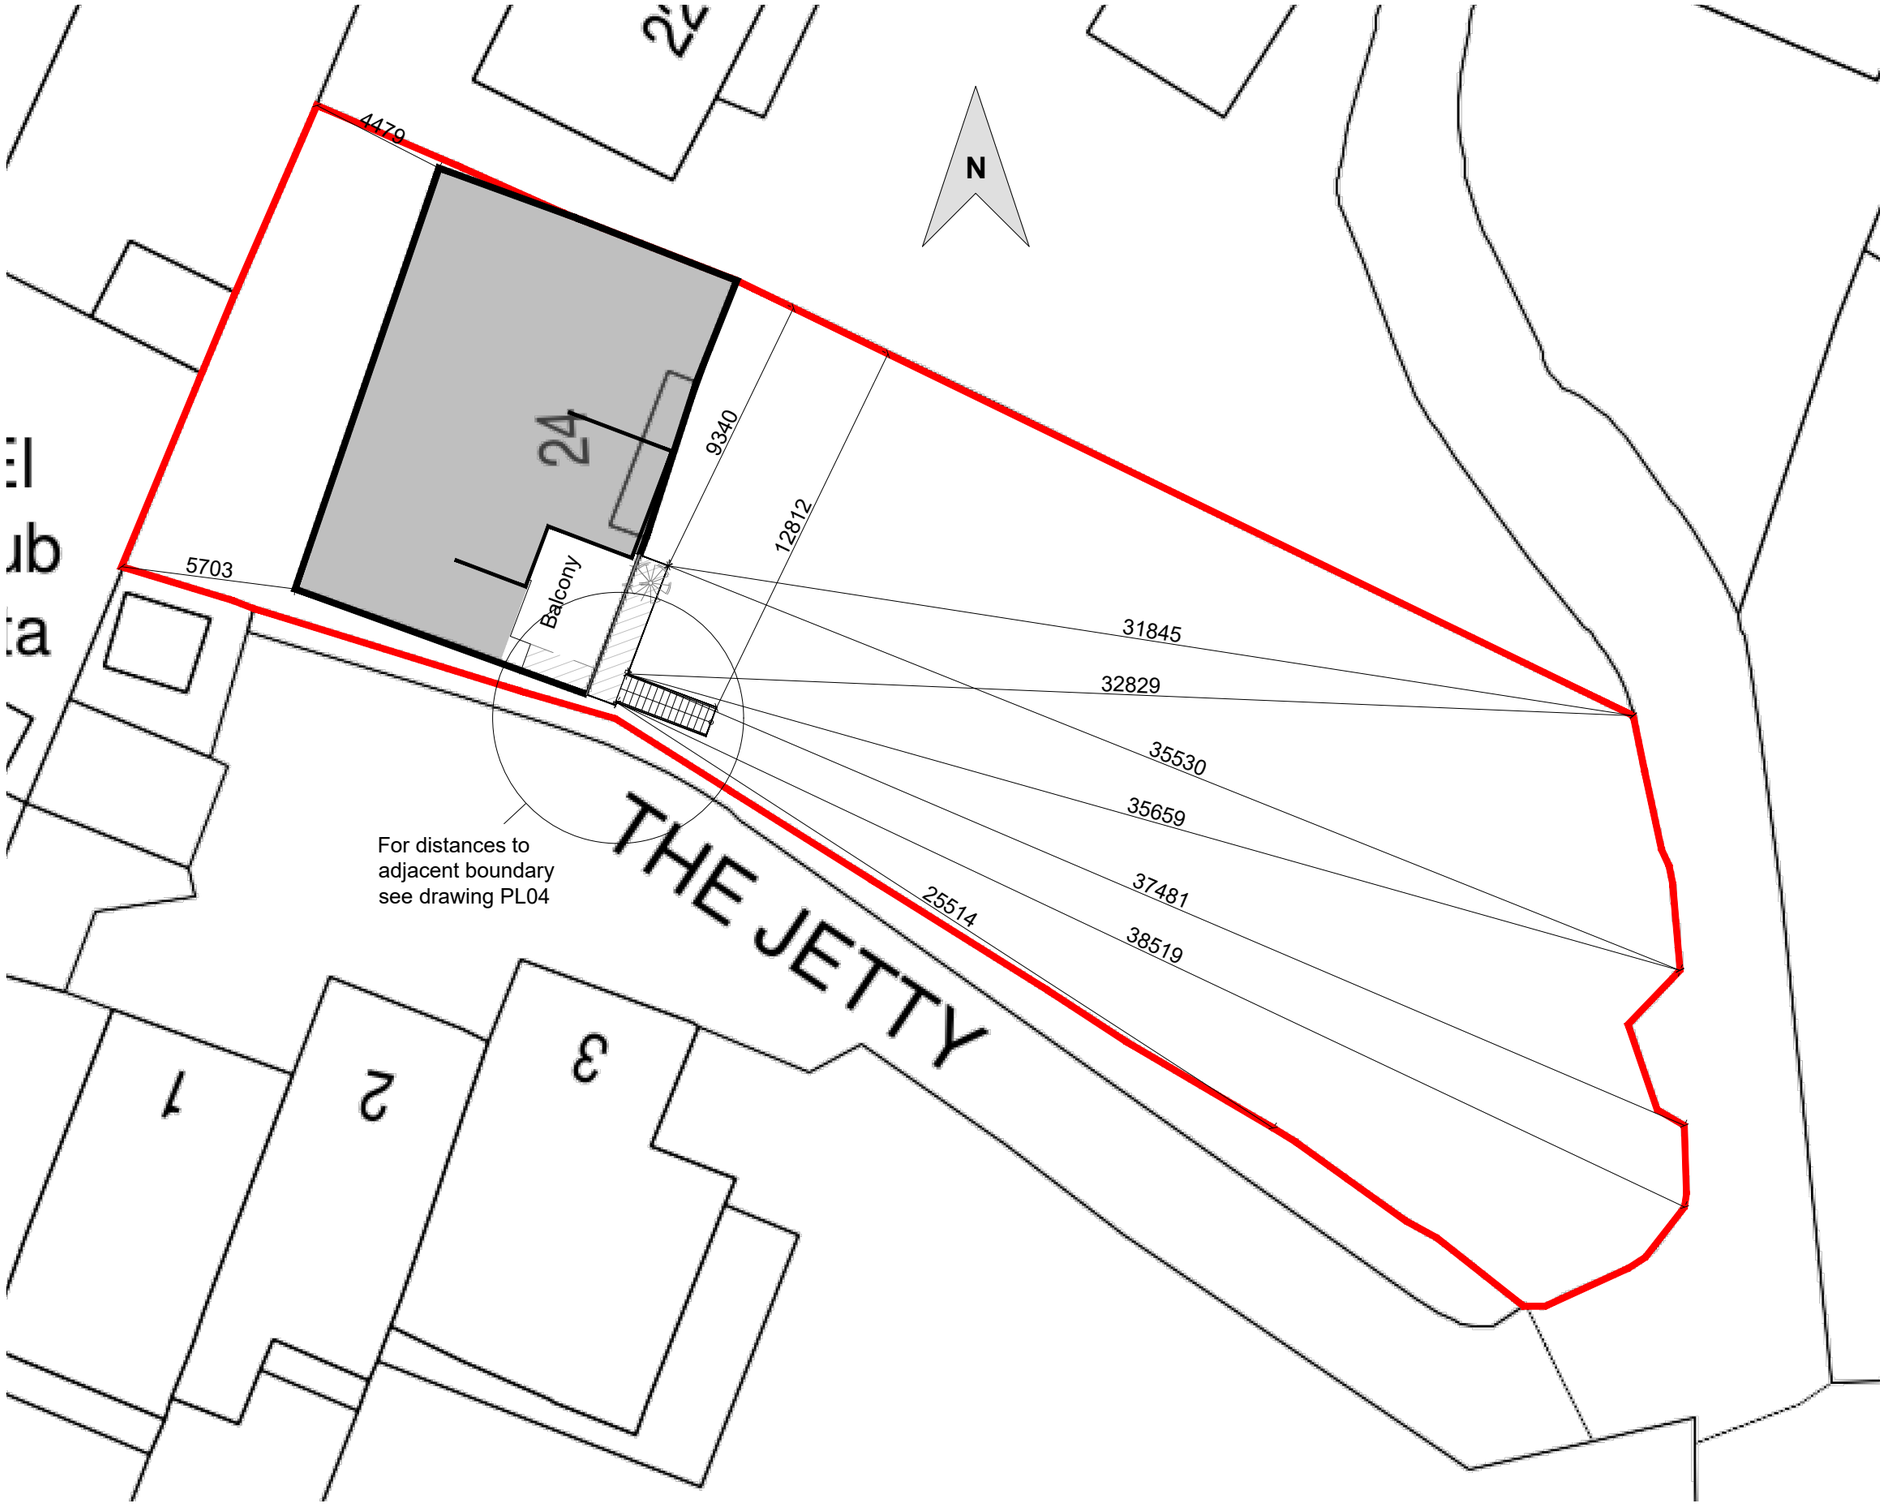


SITE PLAN showing distances to boundaries
SCALE 1:200 at A3

HOUSEHOLDER PLANNING APPLICATION

BESPOKE architects
Tel: 01243 373245 Mobile: 07970439156

Project:
Balcony extension and new stair at
24 West Drive, Elmer. West Sussex

Drawing:
PLANNING
SITE PLAN 2 - DISTANCES

26.349 Drawing: **PL03**