


NOTES
WRITTEN DIMENSIONS TO BE TAKEN IN PREFERENCE TO SCALE, AND ARE TO BE CHECKED ON SITE PRIOR TO COMMENCING WORK.
THIS DRAWING IS TO BE READ IN CONJUNCTION WITH ALL OTHER DOCUMENTS RELATING TO THIS PROJECT.
ANY DISCREPANCIES ARE TO BE REFERRED IMMEDIATELY TO THE PROJECT DESIGNER.
THIS DRAWING IS COPYRIGHT, AND SHOULD NOT BE USED OR REPRODUCED WITHOUT PERMISSION.
IT IS THE CONTRACTOR'S RESPONSIBILITY TO ENSURE COMPLIANCE WITH THE BUILDING REGULATIONS.

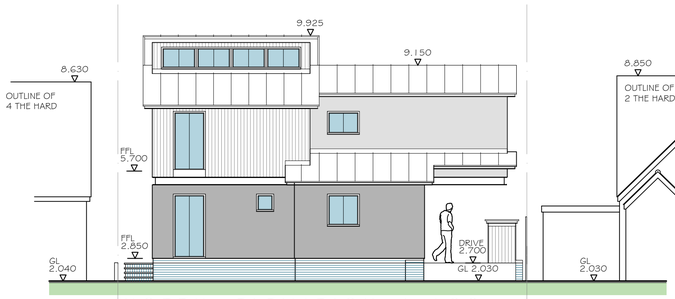


NORTH ELEVATION 1:100
FROM THE HARD

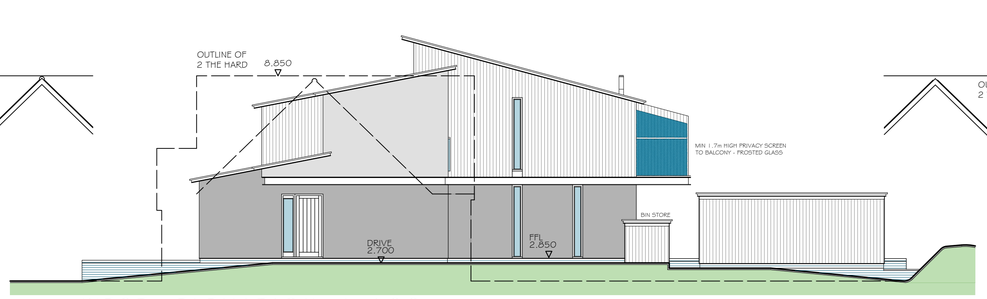


WEST ELEVATION 1:100
INCLUDING OUTBUILDING

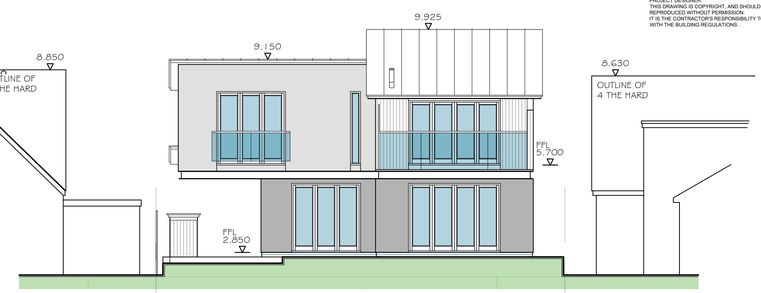

SOUTH ELEVATION 1:100

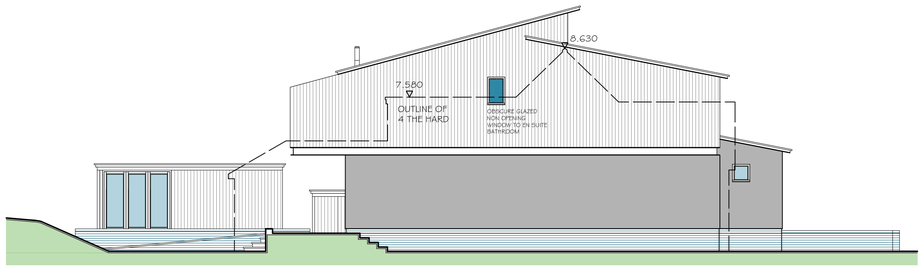


EAST ELEVATION 1:100
INCLUDING OUTBUILDING

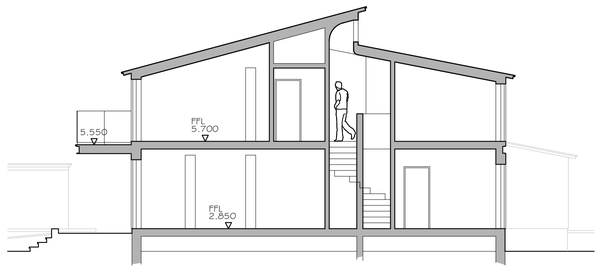


CROSS SECTION AA 1:100



SOUTH & NORTH ELEVATIONS 1:100
OUTBUILDING

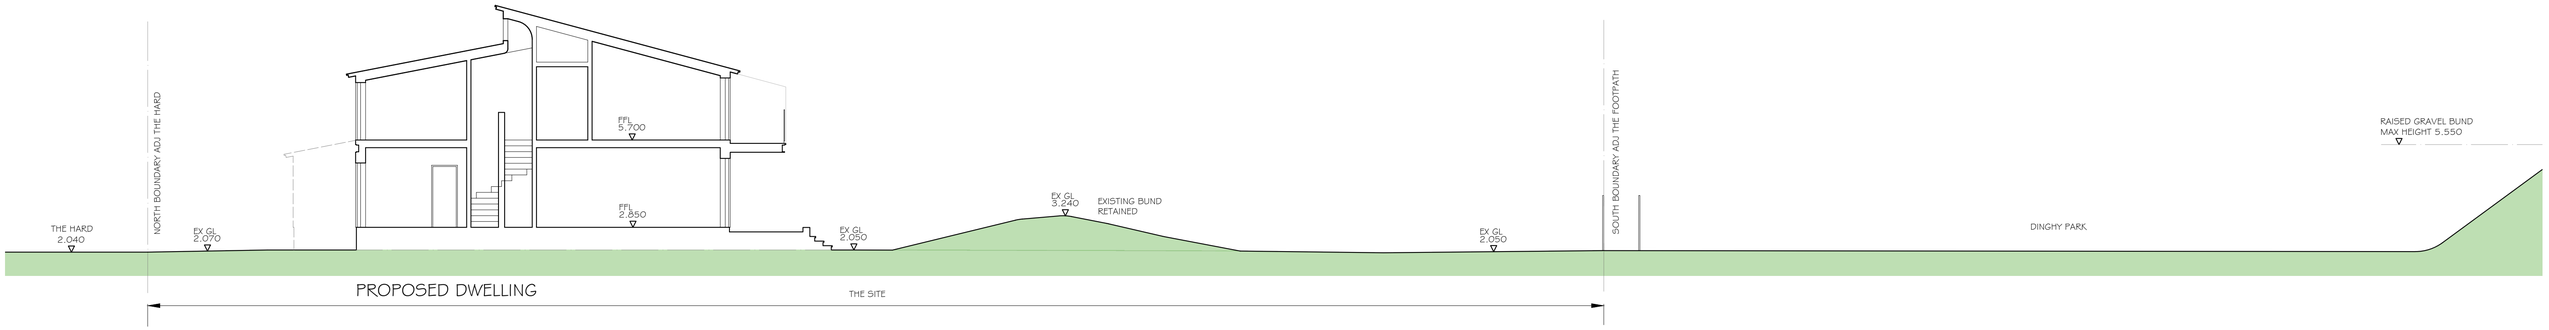


SITE SECTION NORTH SOUTH 1:100

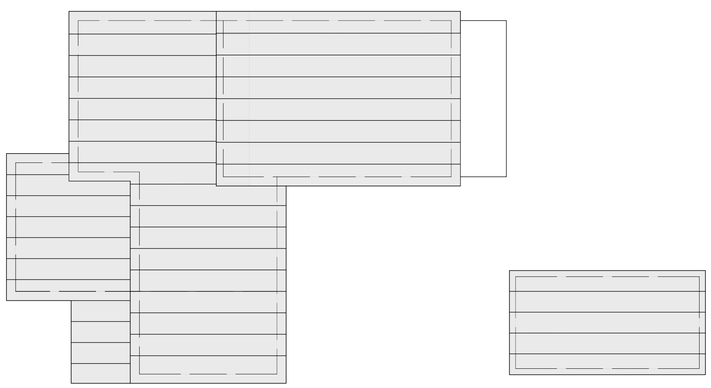


ROOF PLAN 1:100



bird nesting boxes and bat roosting boxes to be fixed to the side and rear elevations of the garden shed under the eaves

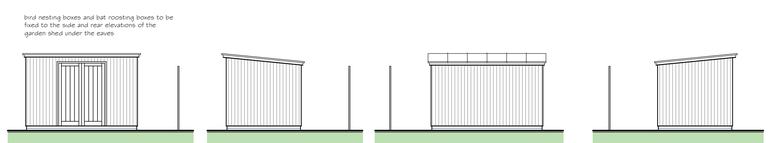

NORTH WEST SOUTH EAST

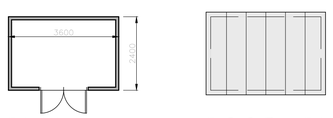

PLAN

ROOF PLAN

GARDEN SHED 1:100

REV	DESCRIPTION	DATE
C	WESTERN RED CEDAR CLADDING INDICATED AS WEATHERED	28.05.19
B	BIN STORE, EV CHARGE POINT, PRIVACY SCREENING, BIRD & BAT BOXES AND OBSCURE GLAZING NOTES ADDED	10.05.19
A	EAST WEST BUND TO GARDEN RETAINED	23.04.19

PROJECT
REPLACEMENT DWELLING
3 THE HARD
ELMER SANDS
WEST SUSSEX

CLIENT
Ms D HUANG

DRAWING TITLE
PROPOSED ELEVATIONS, ROOF PLAN & SECTIONS

SCALE	DRAWN BY	DATE
1:100 @ A1	MJW	JAN 19

DWG NO PL002 **REV.** C

Unit 3b Woodhorn Business Centre
Woodhorn Lane
Oving Chichester
West Sussex PO20 2BX
Tel 01243 774764
www.sloaneandbrown.co.uk

CHARTERED BUILDING SURVEYORS
SLOANE & BROWN
ARCHITECTURAL SERVICES