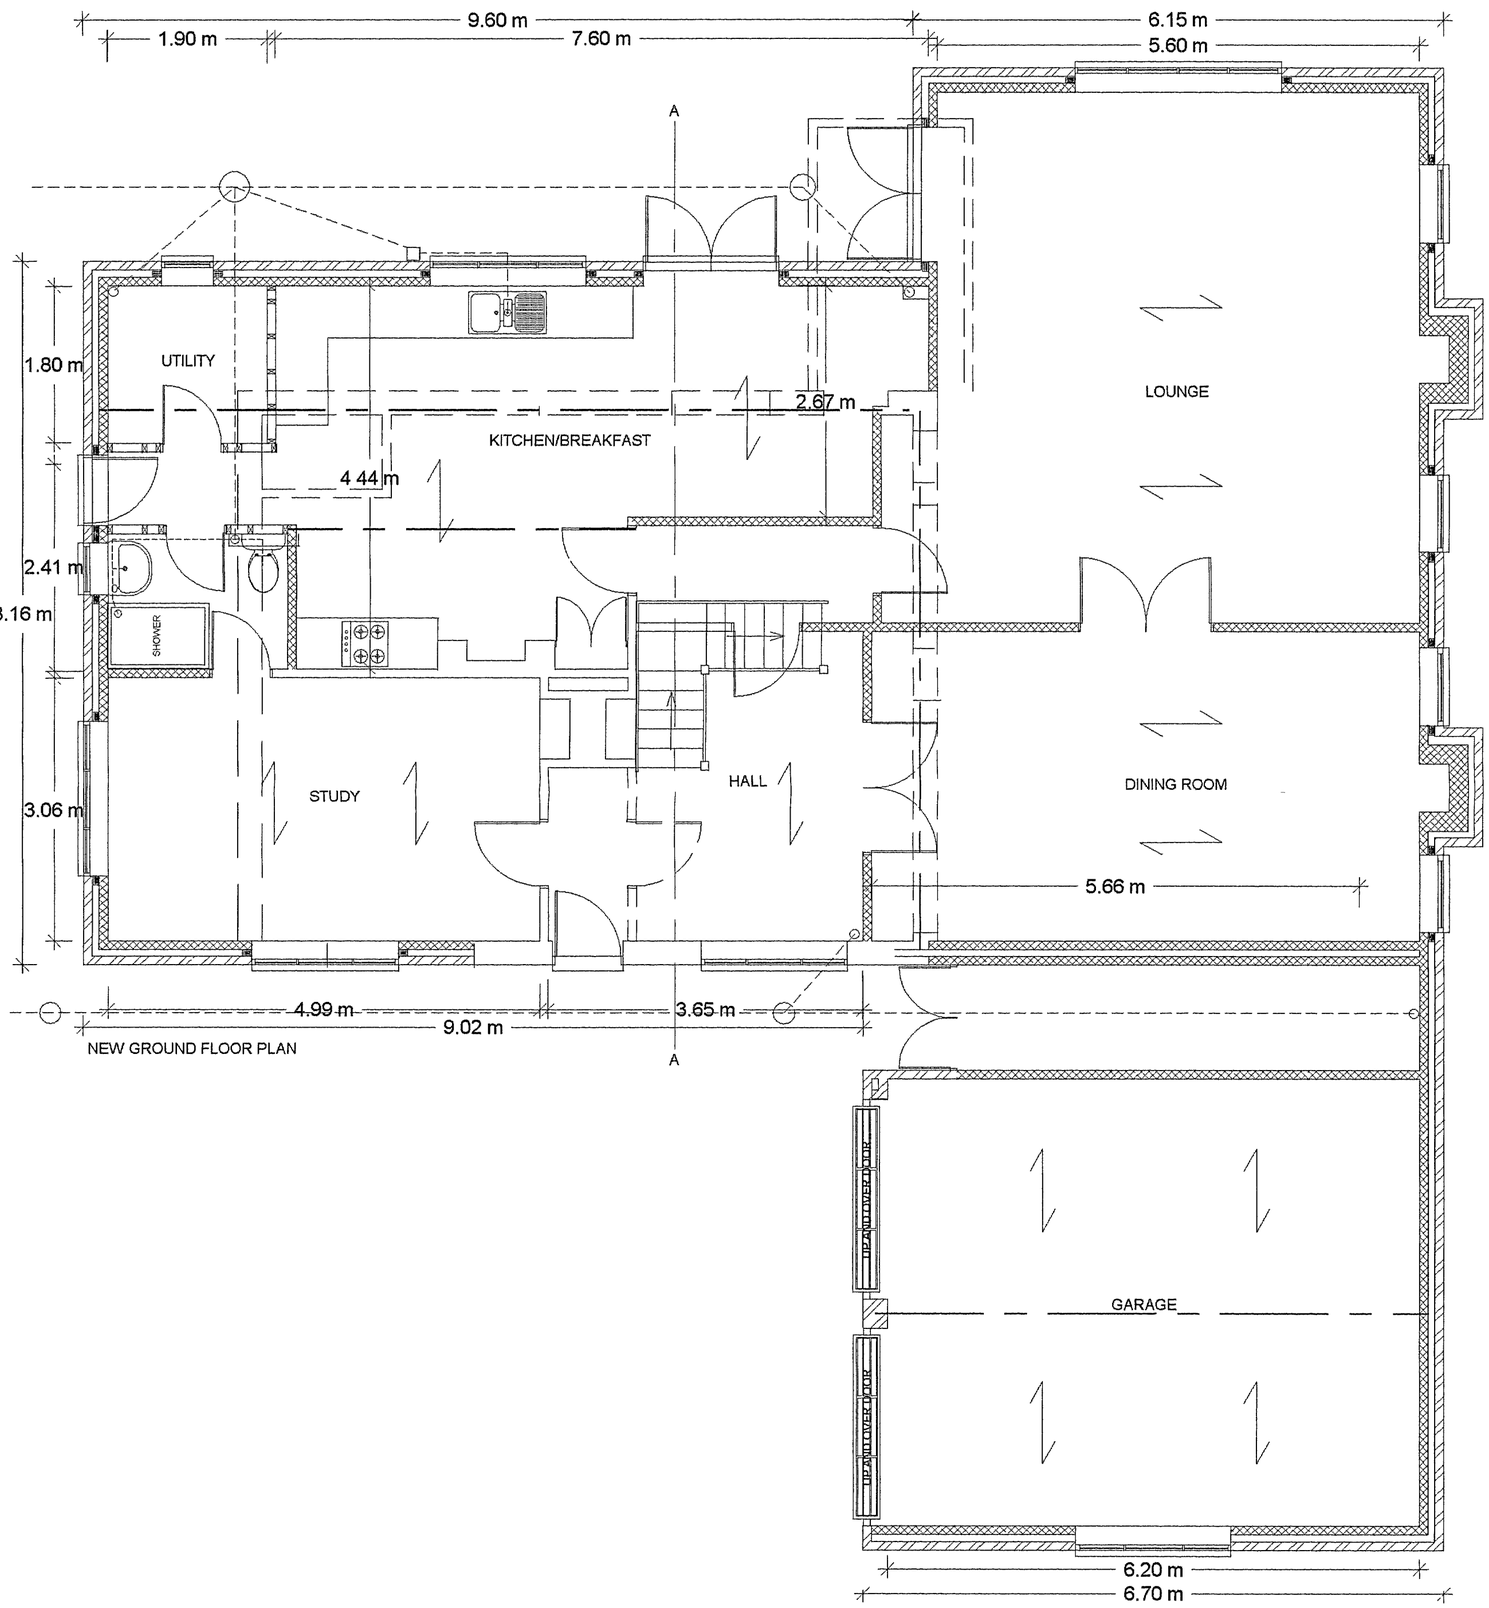

NEW GROUND FLOOR PLAN

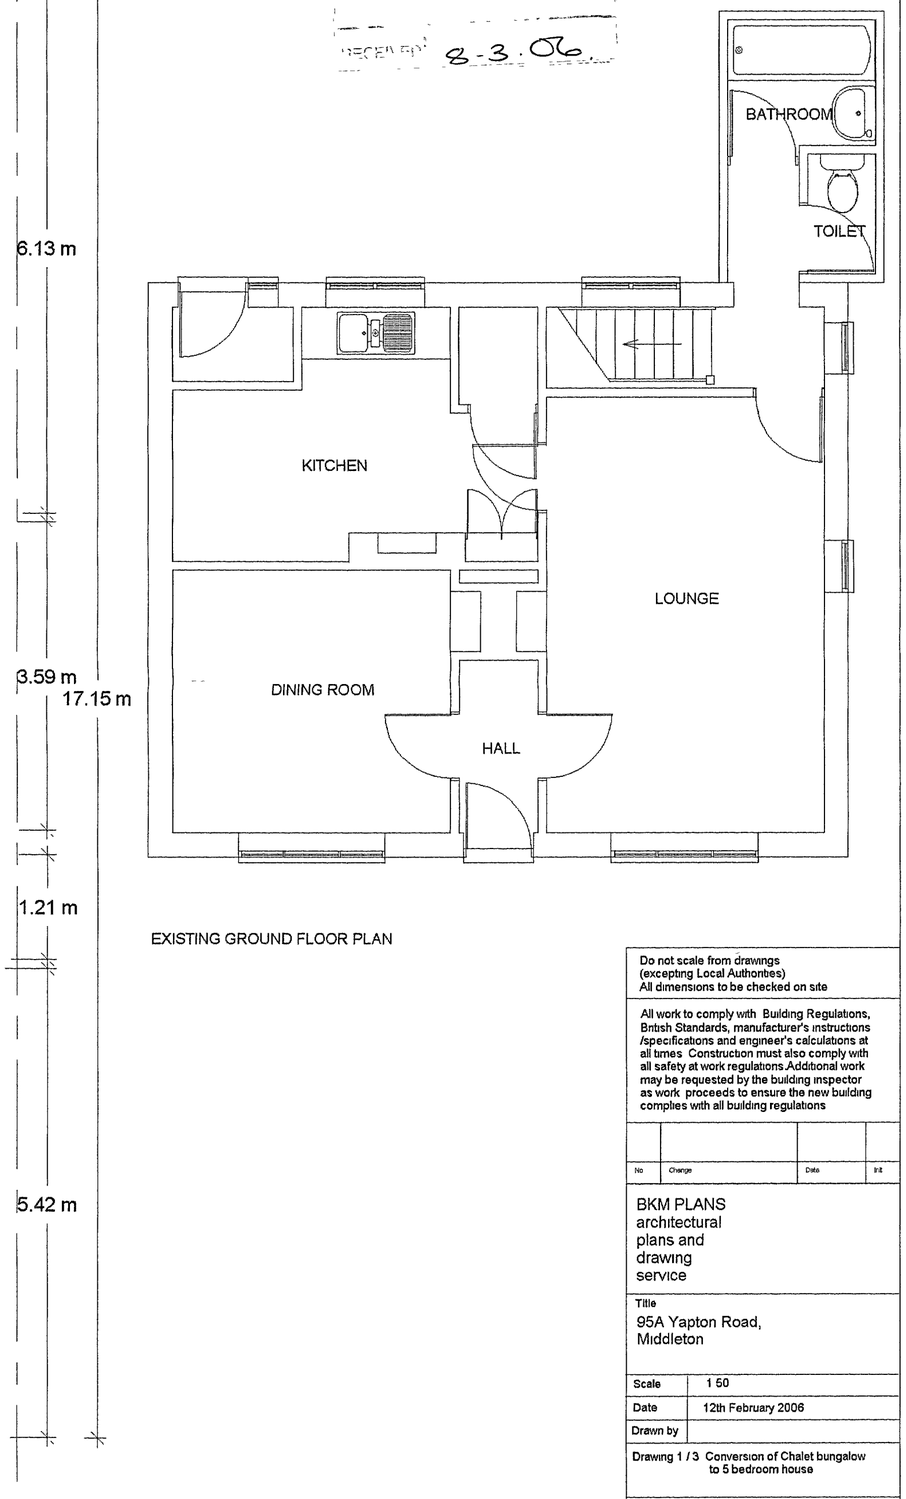

EXISTING GROUND FLOOR PLAN

No M 27 06

8-3-06

Do not scale from drawings
(excepting Local Authorities)
All dimensions to be checked on site

All work to comply with Building Regulations, British Standards, manufacturer's instructions /specifications and engineer's calculations at all times Construction must also comply with all safety at work regulations.Additional work may be requested by the building inspector as work proceeds to ensure the new building complies with all building regulations

No	Change	Date	Init

BKM PLANS
architectural
plans and
drawing
service

Title
95A Yapton Road,
Middleton

Scale	1 50
Date	12th February 2006
Drawn by	

Drawing 1 / 3 Conversion of Chalet bungalow to 5 bedroom house

All drawings are copyright of BKM architectural plans and drawings service and may not be reproduced without prior permissions