
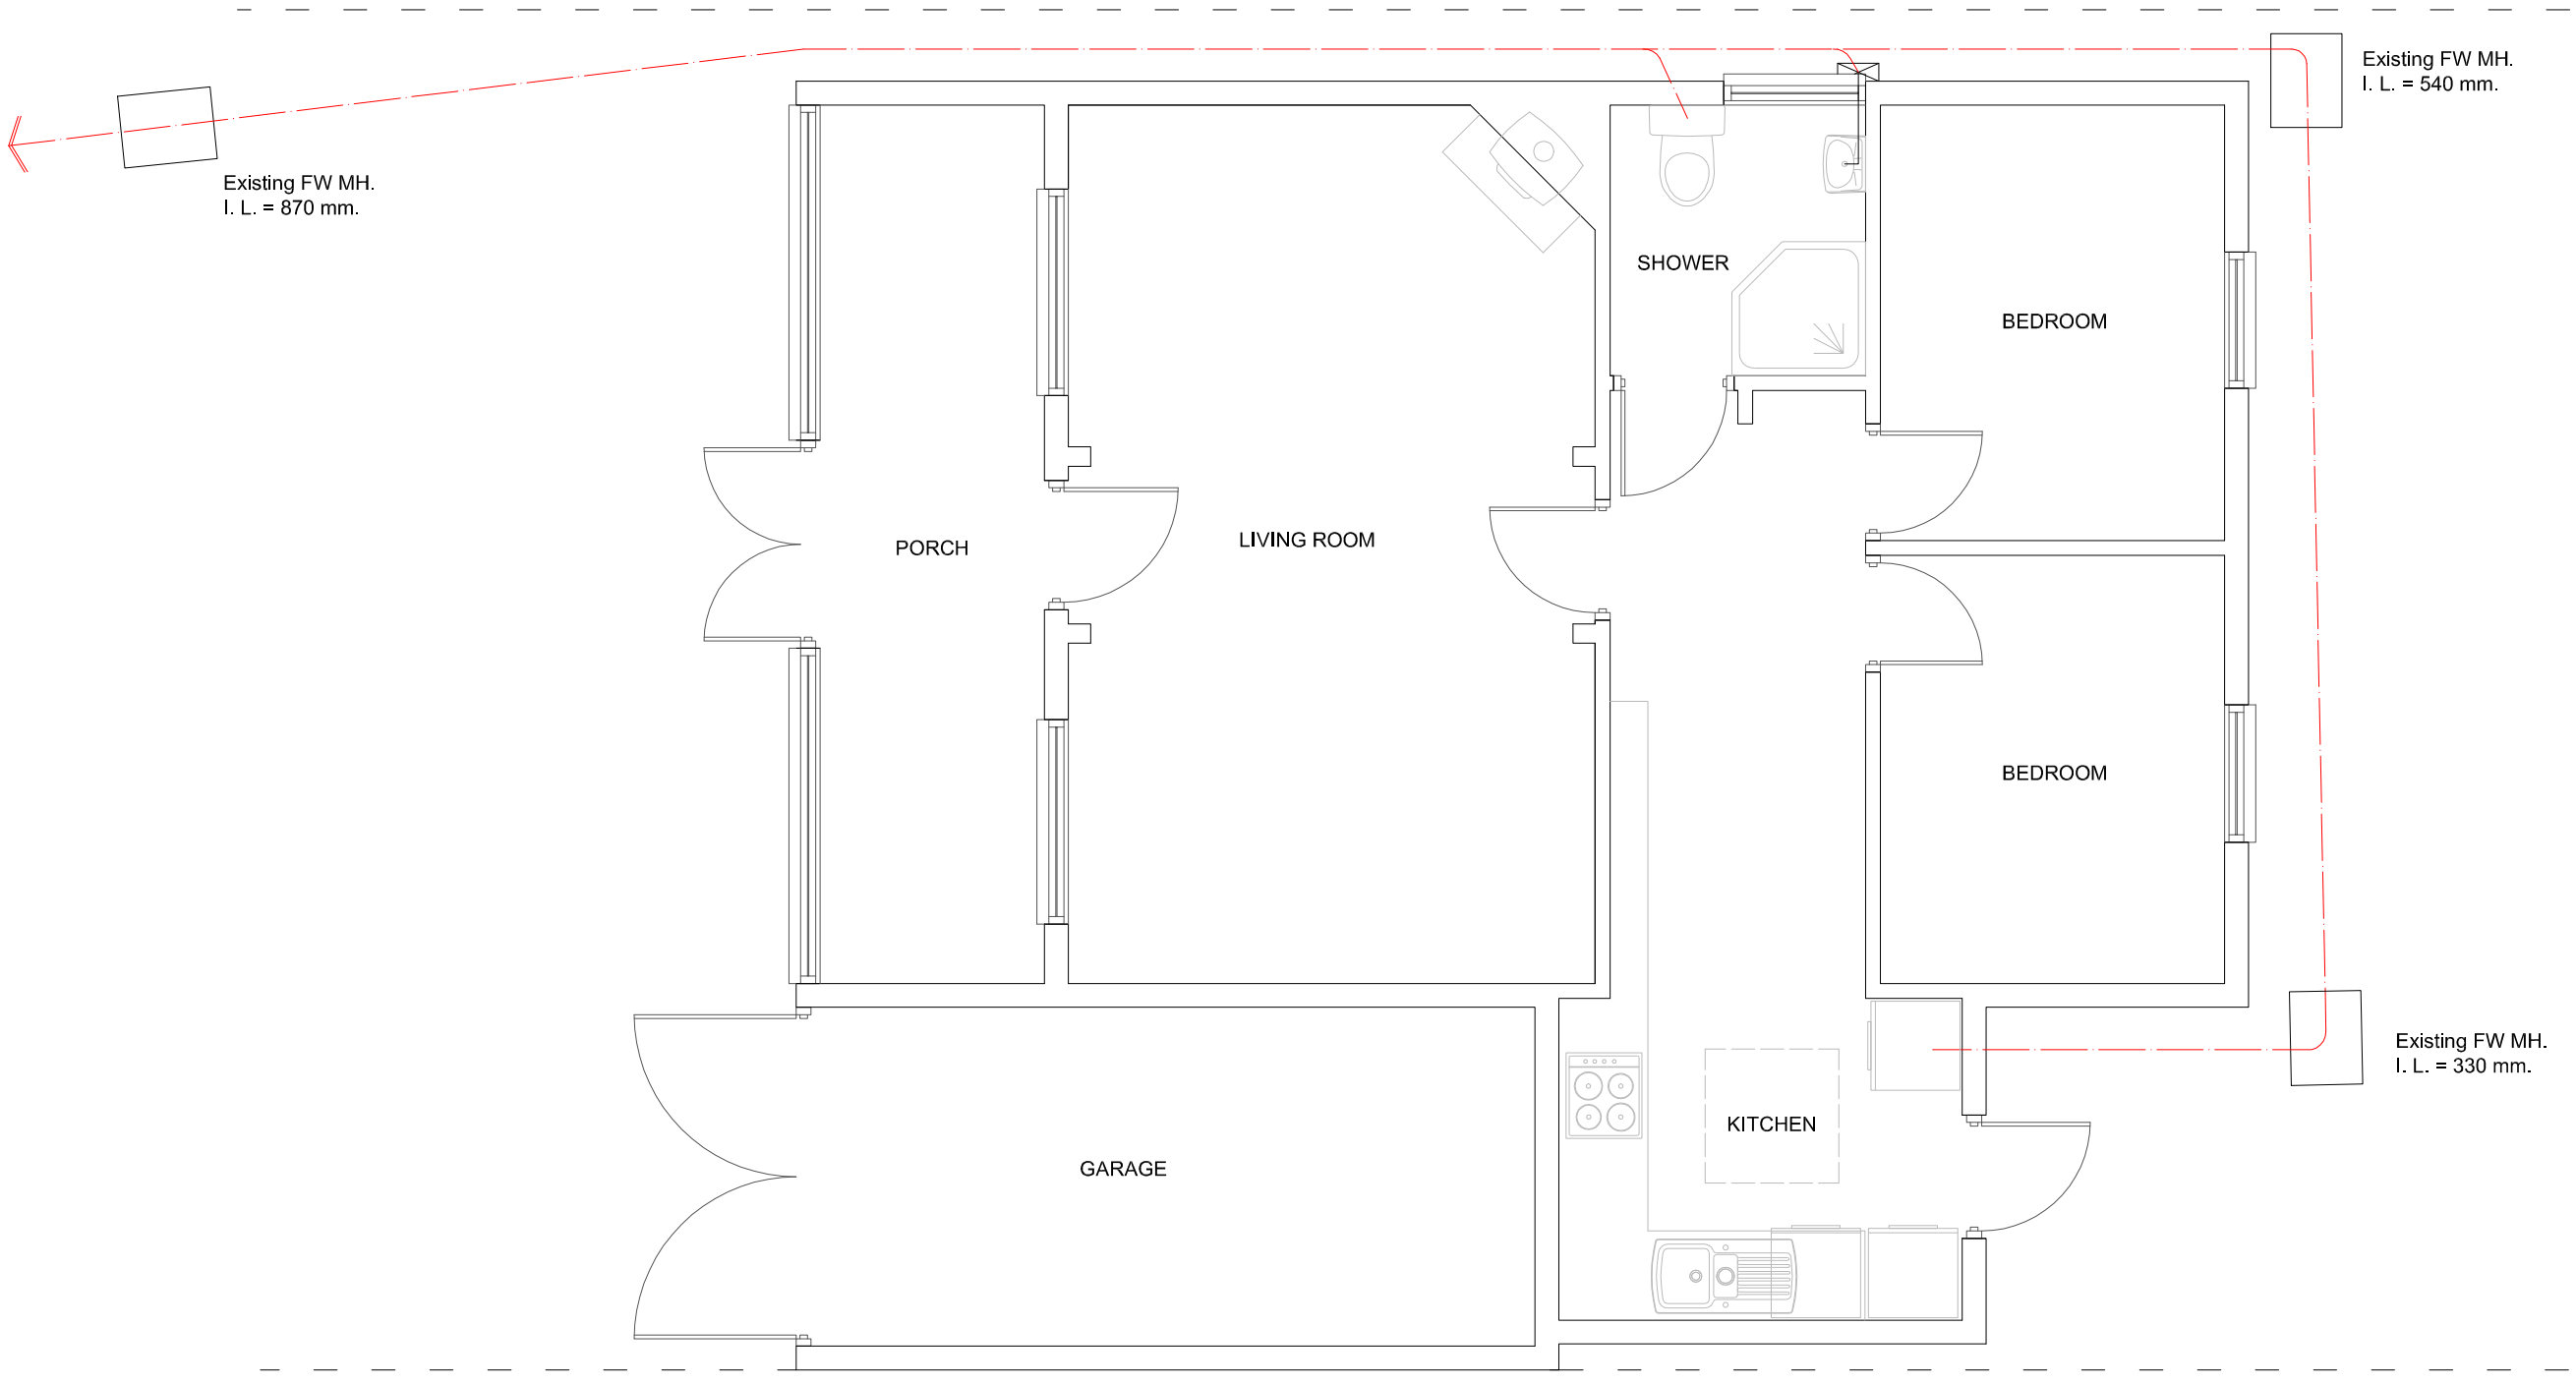


EXISTING GROUND FLOOR PLAN

SCALE

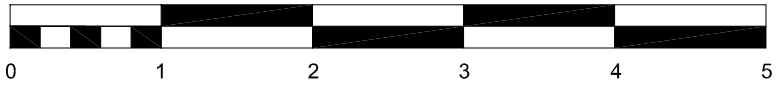

METRES

Scale 1:50 on A3

SUSSEX BUILDING CONSULTANCY LIMITED

68 ANCTON WAY, MIDDLETON ON SEA,
BOGNOR REGIS, WEST SUSSEX.

SCALE - 1/50 REV - DATE - 02/06/2026

partner LABC
3 NORTHCOTE ROAD
BOGNOR REGIS
PO21 5LZ
TEL/FAX - (01243) 861379