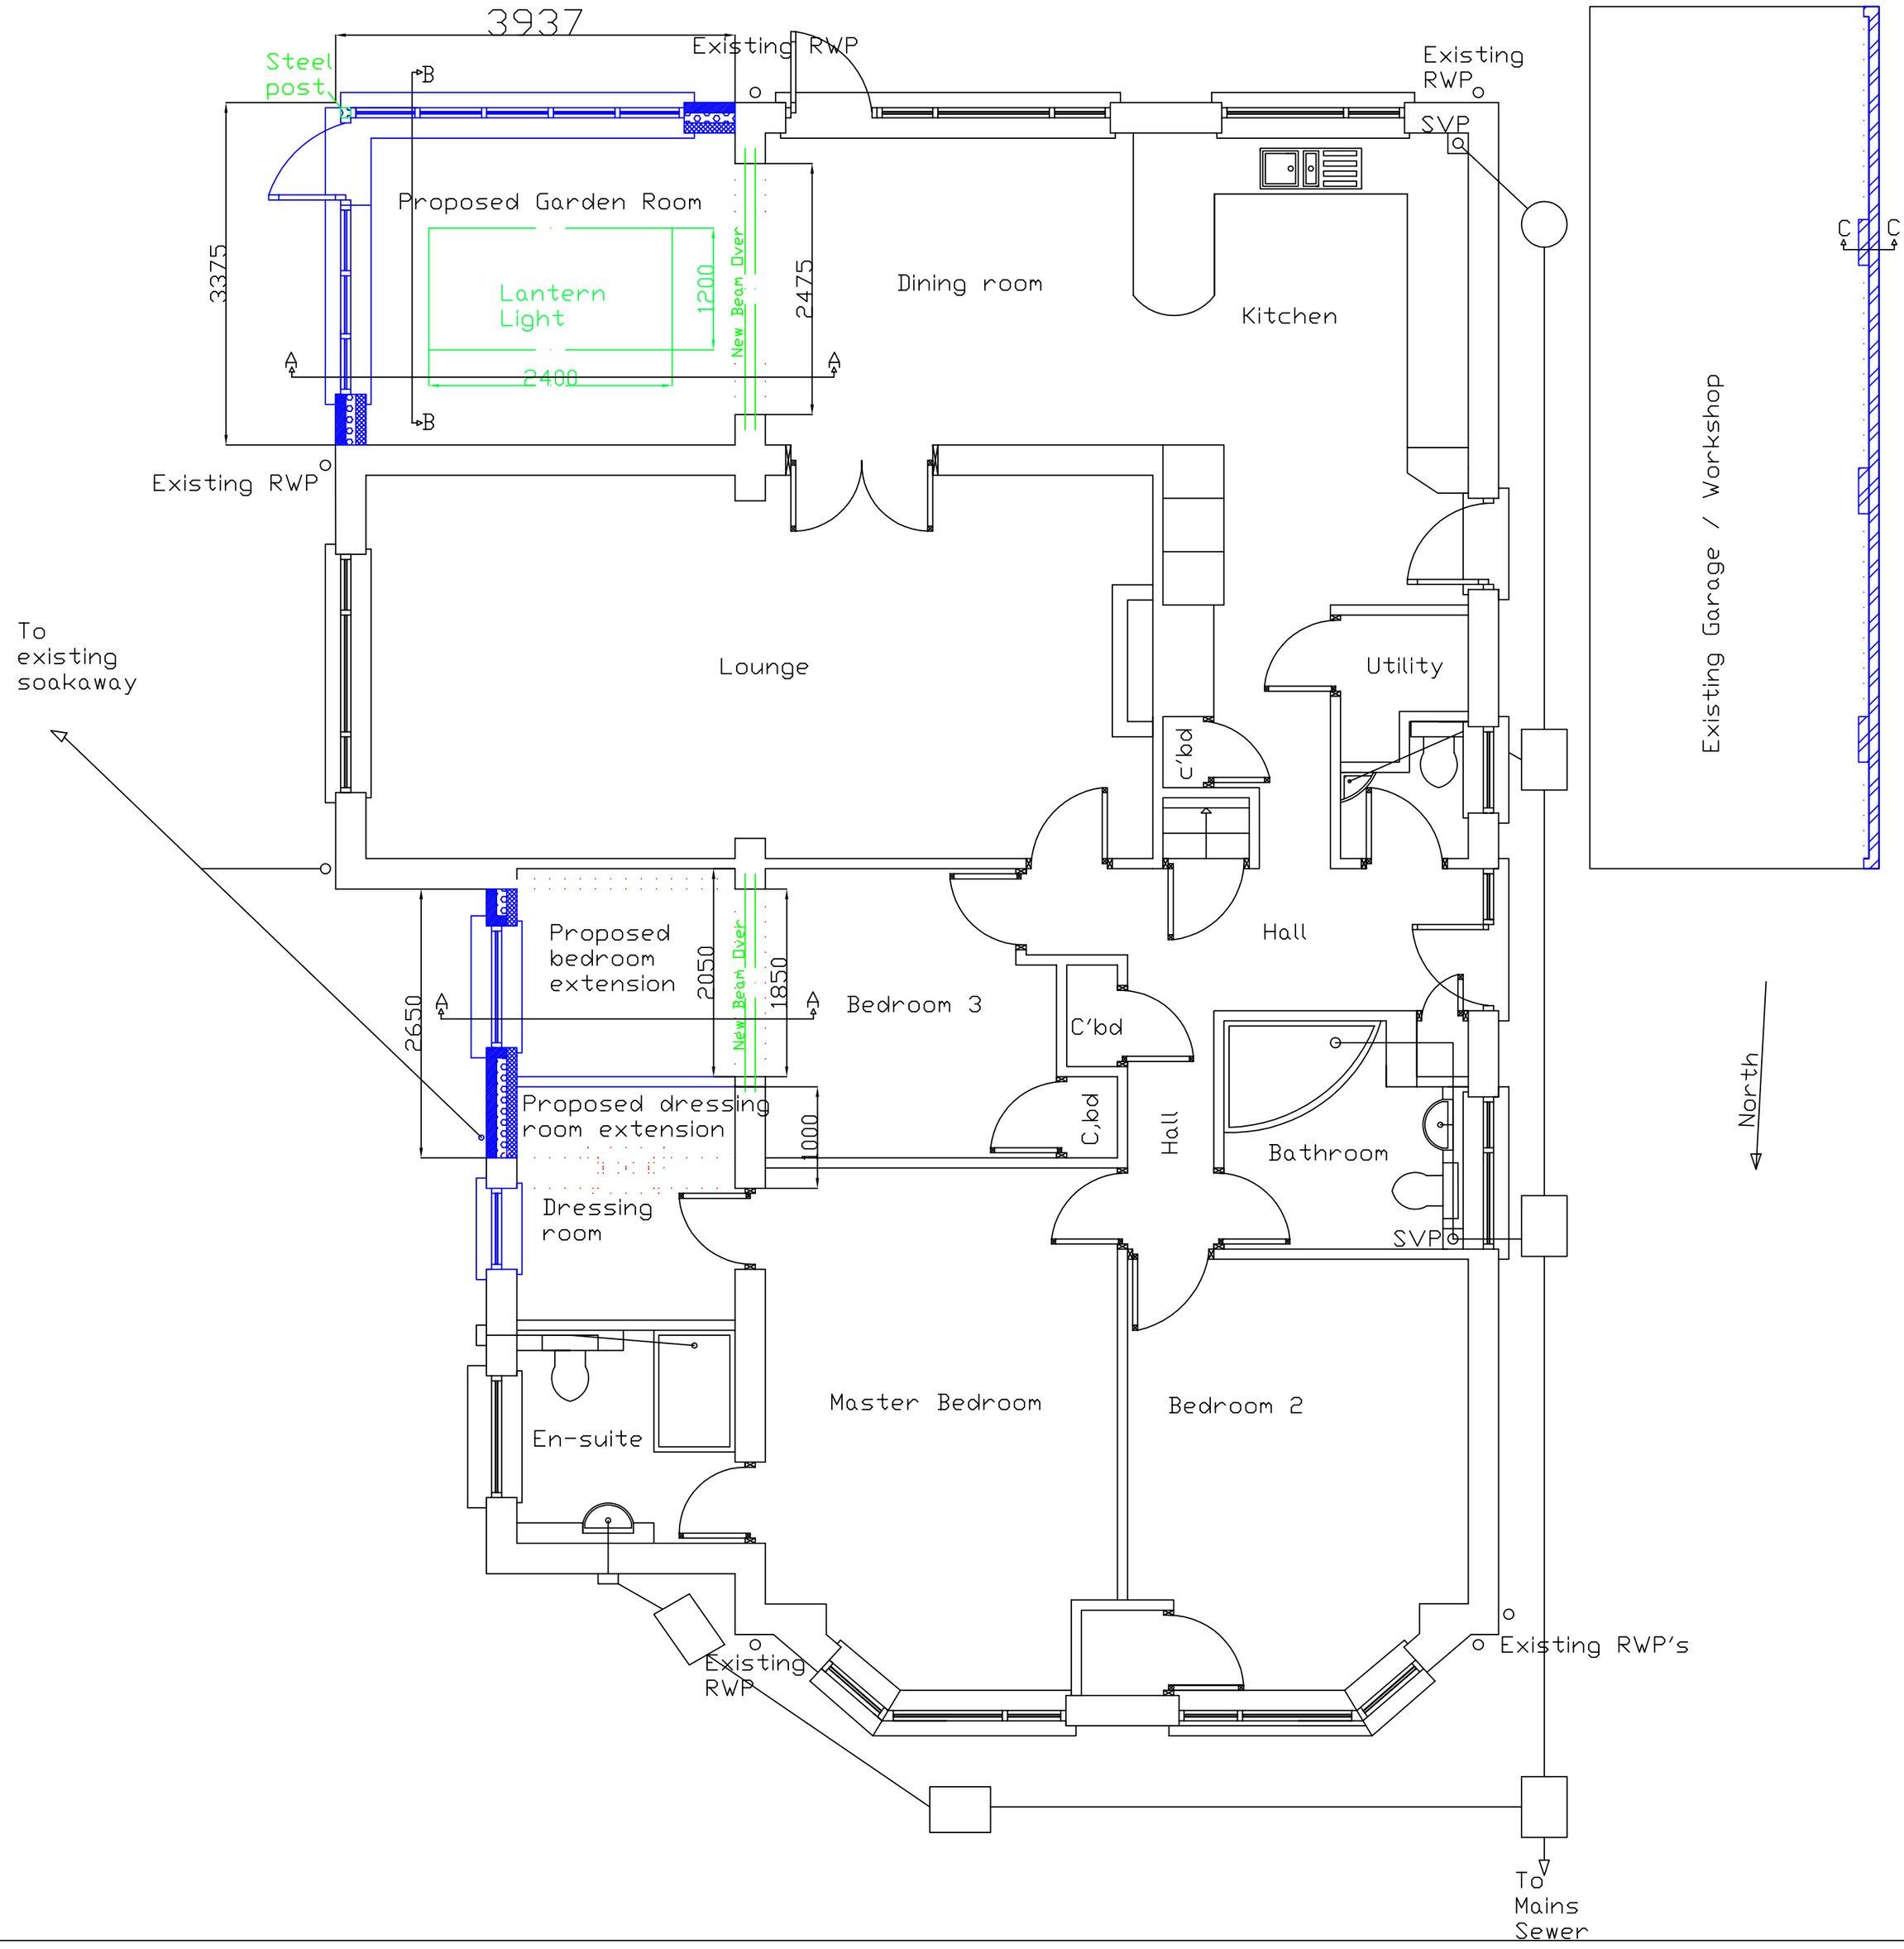


Notes:

This print and any design thereon is the property of Mr P Taylor, and is to be returned on request. It is to be used only for the purpose for which it was expressly loaned and is not to be copied in any manner, nor is information taken therefrom to be transmitted or passed to others.

DO NOT scale off this drawing.

DO NOT take digital dimensions off this drawing.

Rev	Date	By	Description	Ckd	Apprd

Status: Project Referance Revision:

Title of Scheme:

Mileage:
Chainage
Structure No:

OS Grid ref:

Project:
Mr P Taylor & Ms G Isted
7 Kingsmead Gardens, Middleton on Sea,
West Sussex, PO22 6NQ

Drawing status:
Planning

Drawing title:
Proposed Floor Plan

Drawn by:	Date:	Checked by:	Date:
D.L	March 12		
Approved by:	Date:	Reviewed by:	Date:

Scale at A2: 1:50 Sheet No: 4

Drawing No:
1001 / 04

Sheet size:
A2