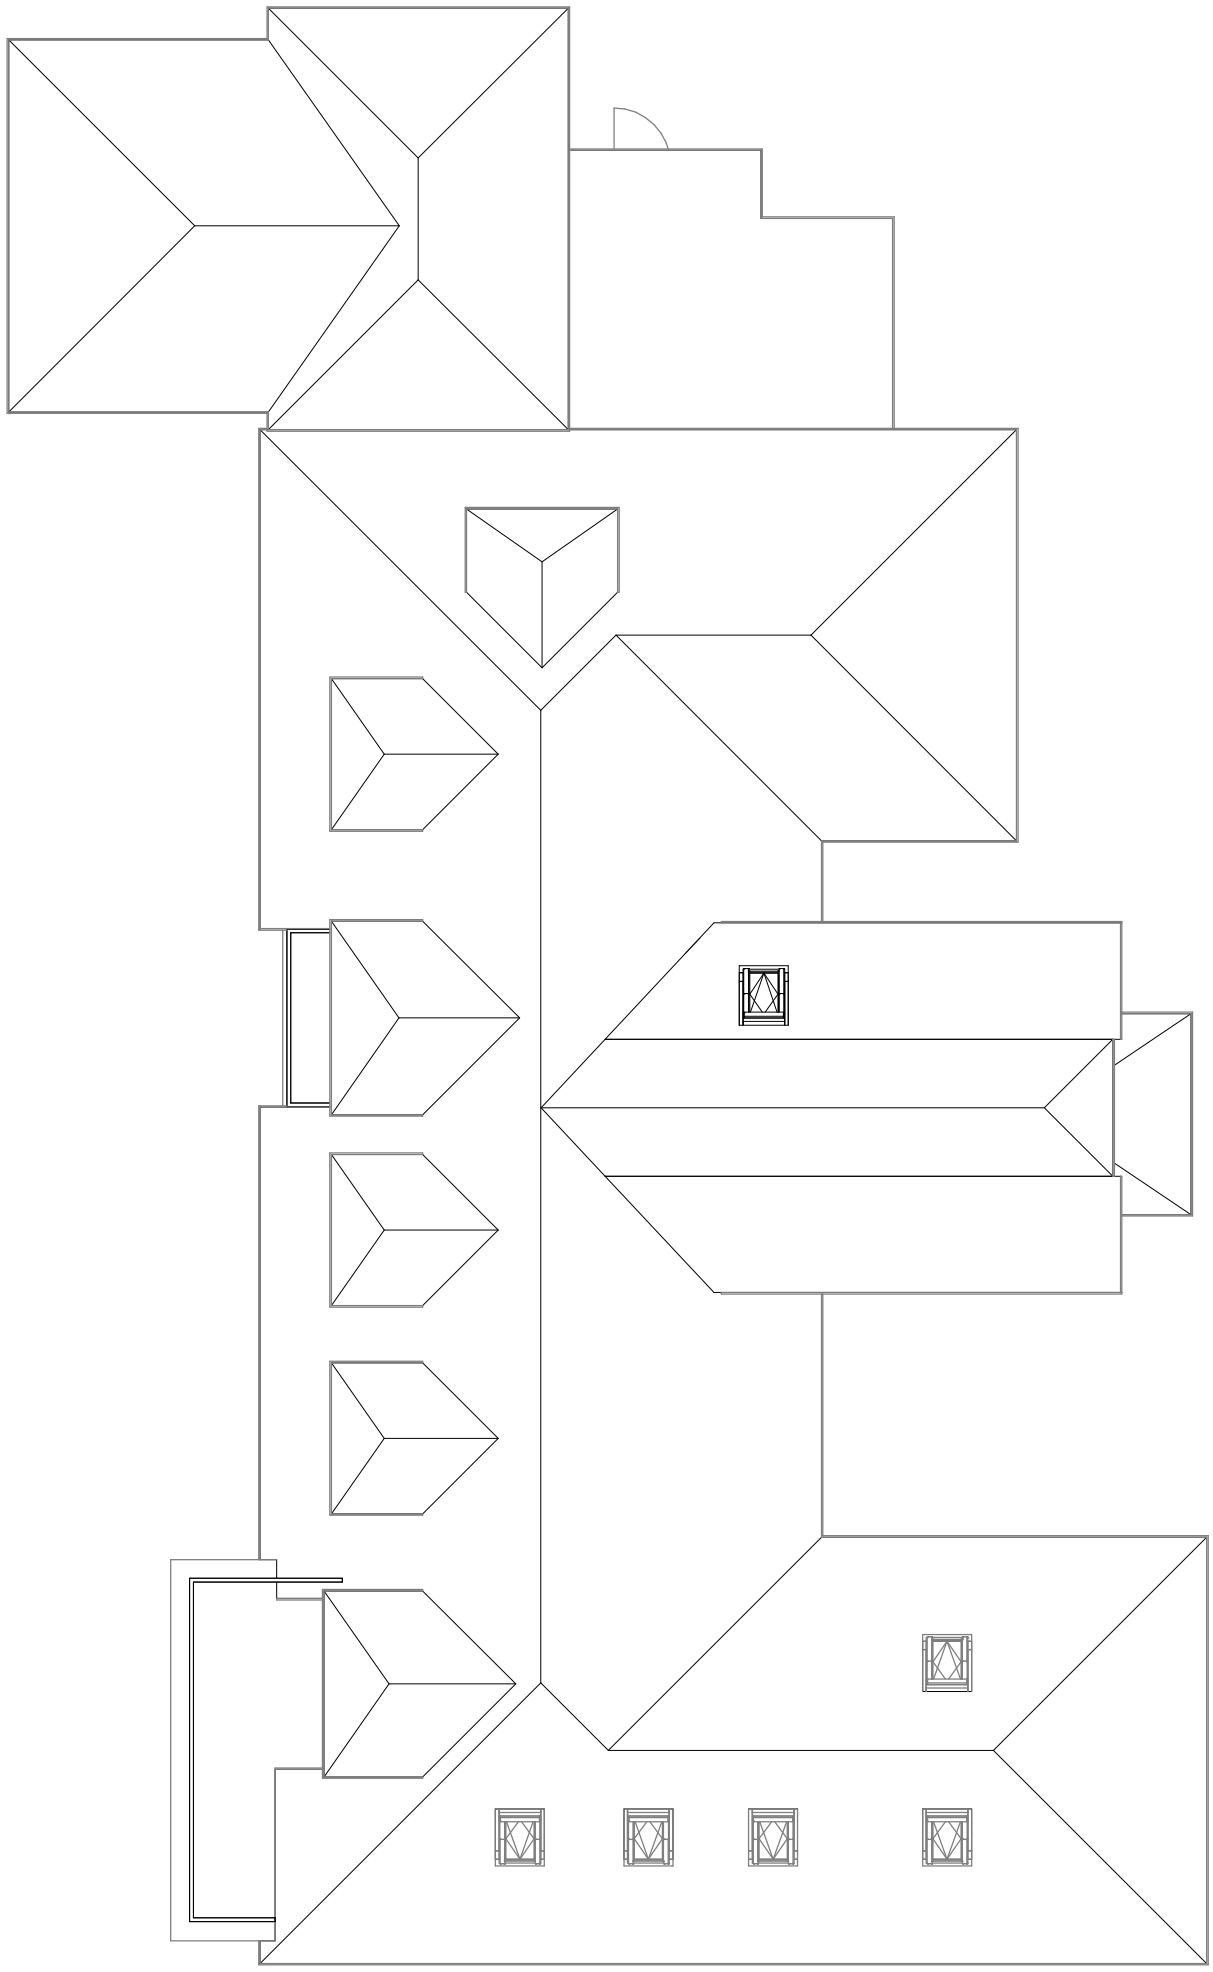


1:500 50
1:200 20
1:100 10
1:50 5

parkers executive design

PROJECT 11 Sea Way PO22 7RZ		CLIENT Everret	
		Date Issue Date	Scale (@ A3) 1 : 100
SHEET Existing Roof Plan		Drawn by SW Checked by SR	DRAWING NUMBER P 12 / REV

ARUN DISTRICT COUNCIL M/56/22/HH

(C) Copyright of Parkers Design (Southern) Limited. Any reprodution of these drawings will require written authority from the copyright owner.