EXTENSION & ALTERATION
TO: NO 93 MIDDLETON ROAD
MIDDLETON-ON-SEA
WEST SUSSEX PO22 6DW

FOR: MR A. BARBARI

DRG AB-100-1 /A ~~[illegible] door detail added 4/8/2017~~

SCALE 1:50 1:100

Rooflight added on plan 4/8/2017

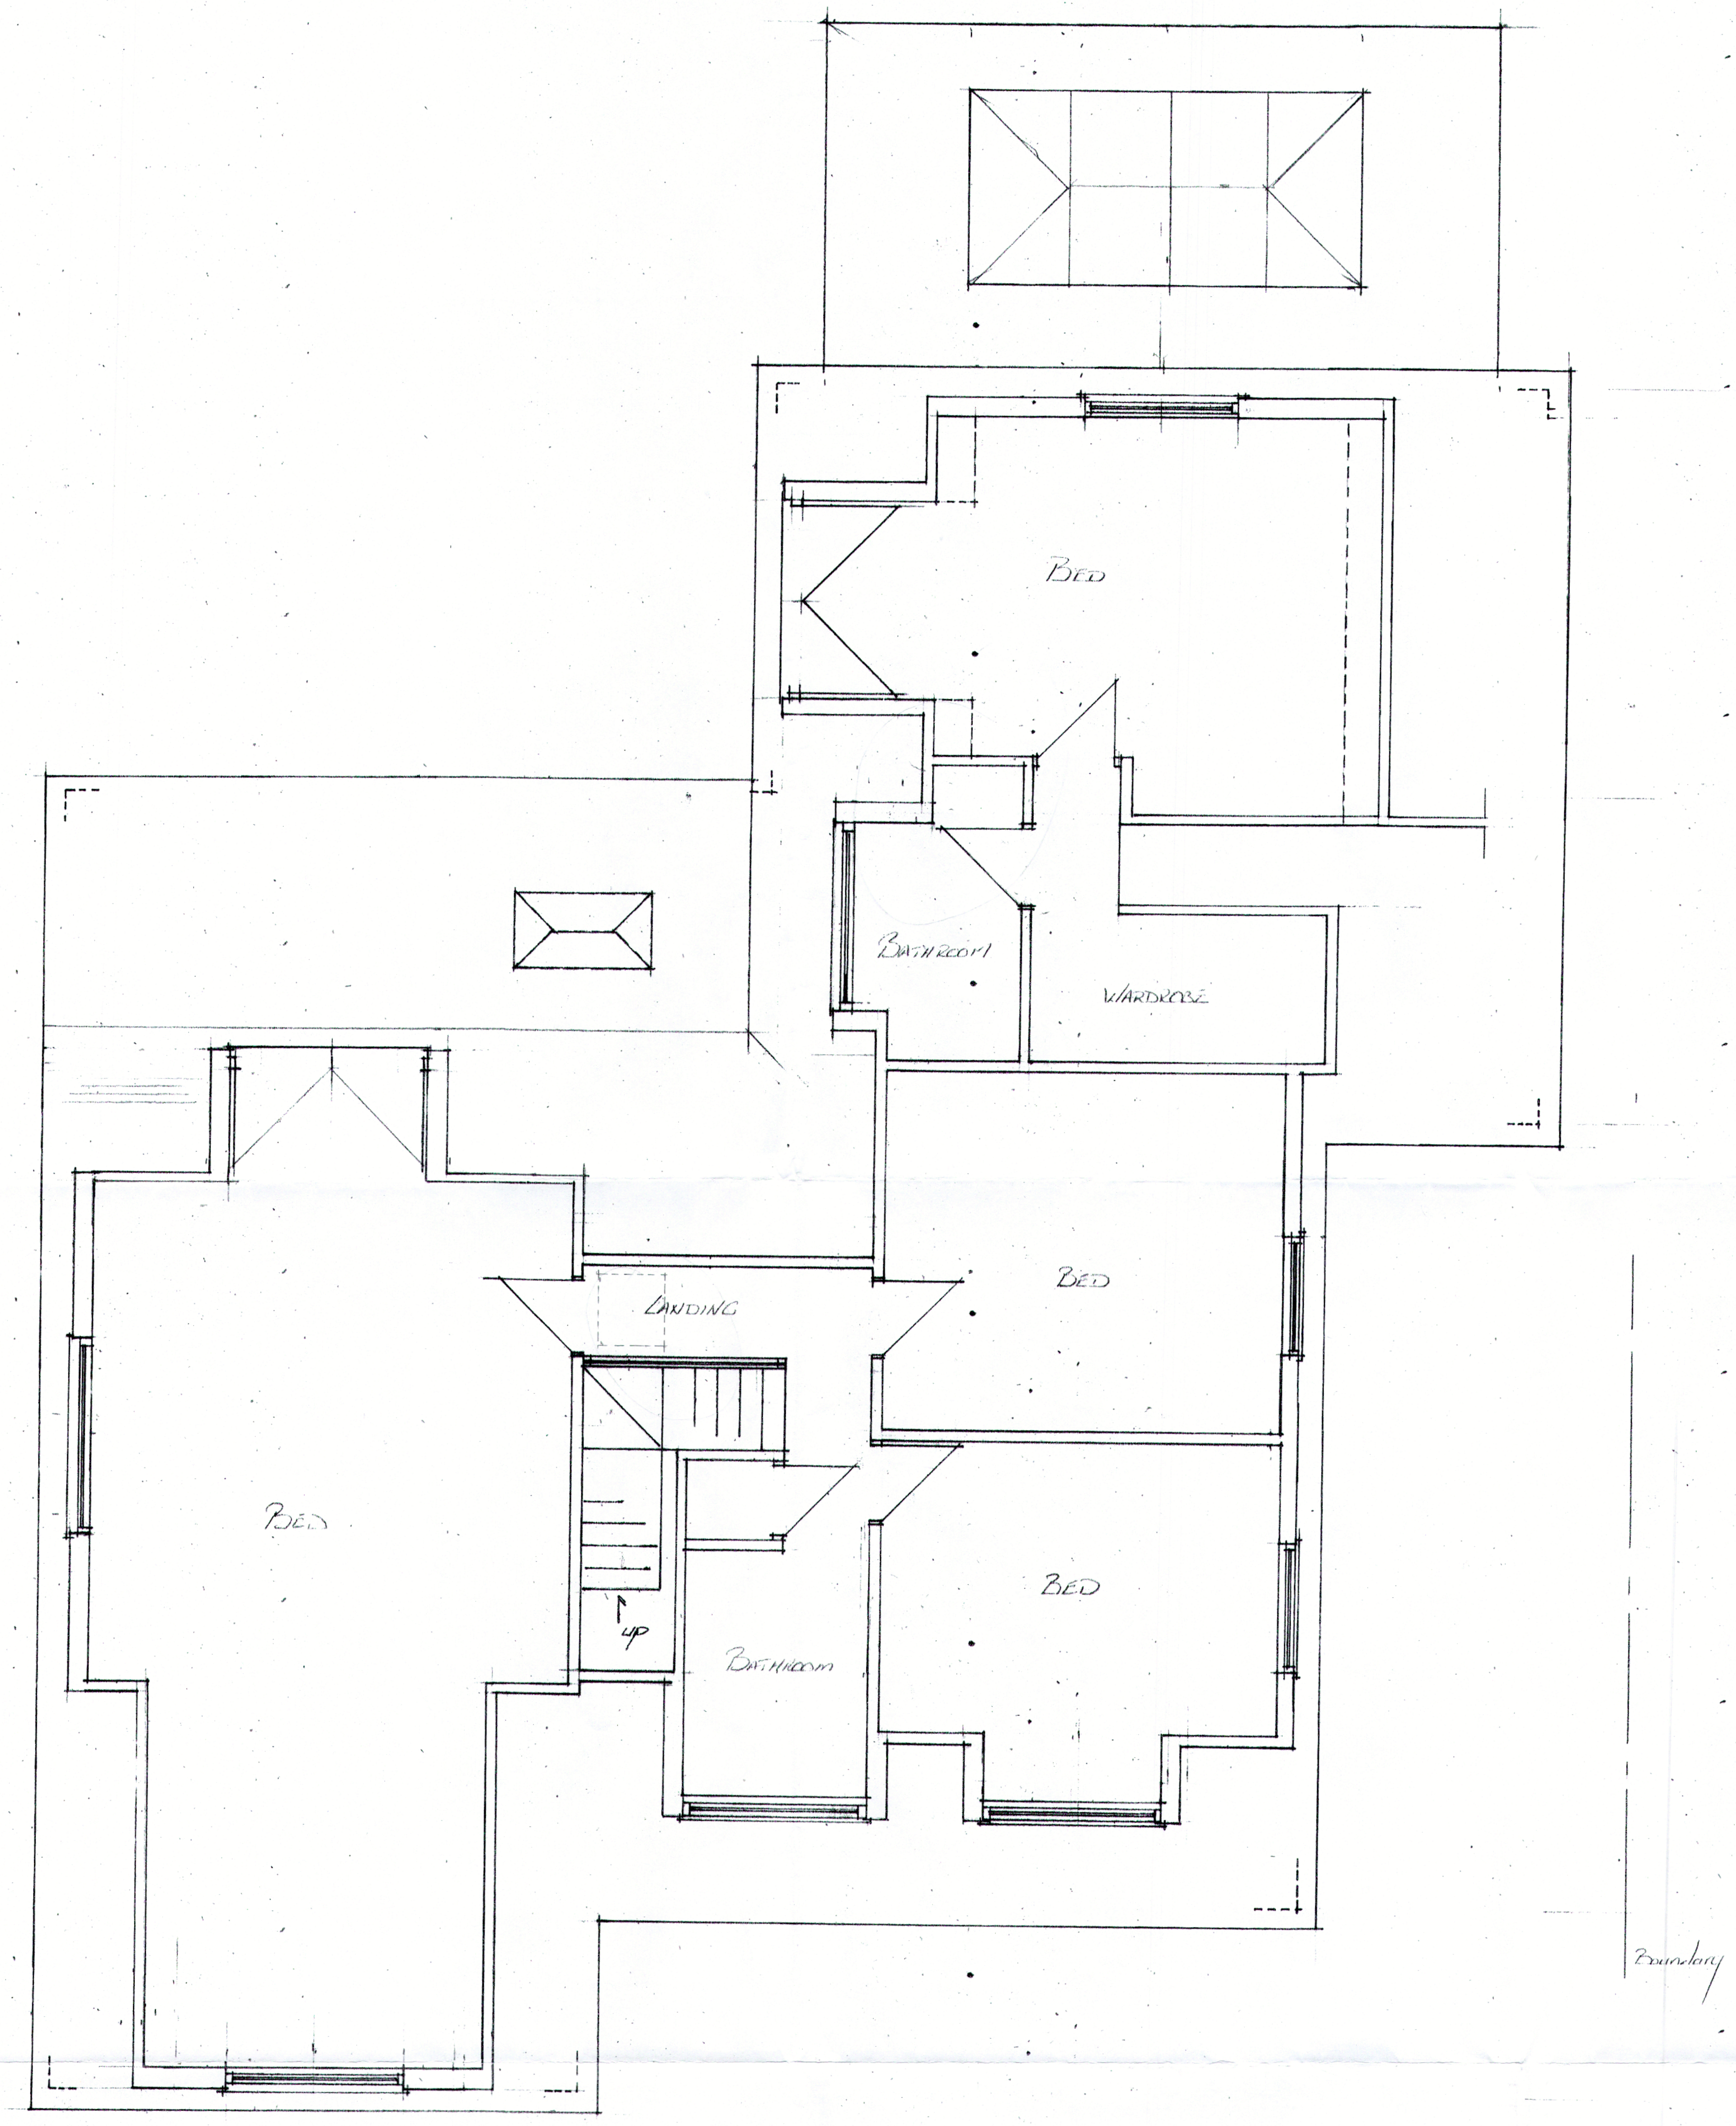

PROPOSED FIRST FLOOR PLAN

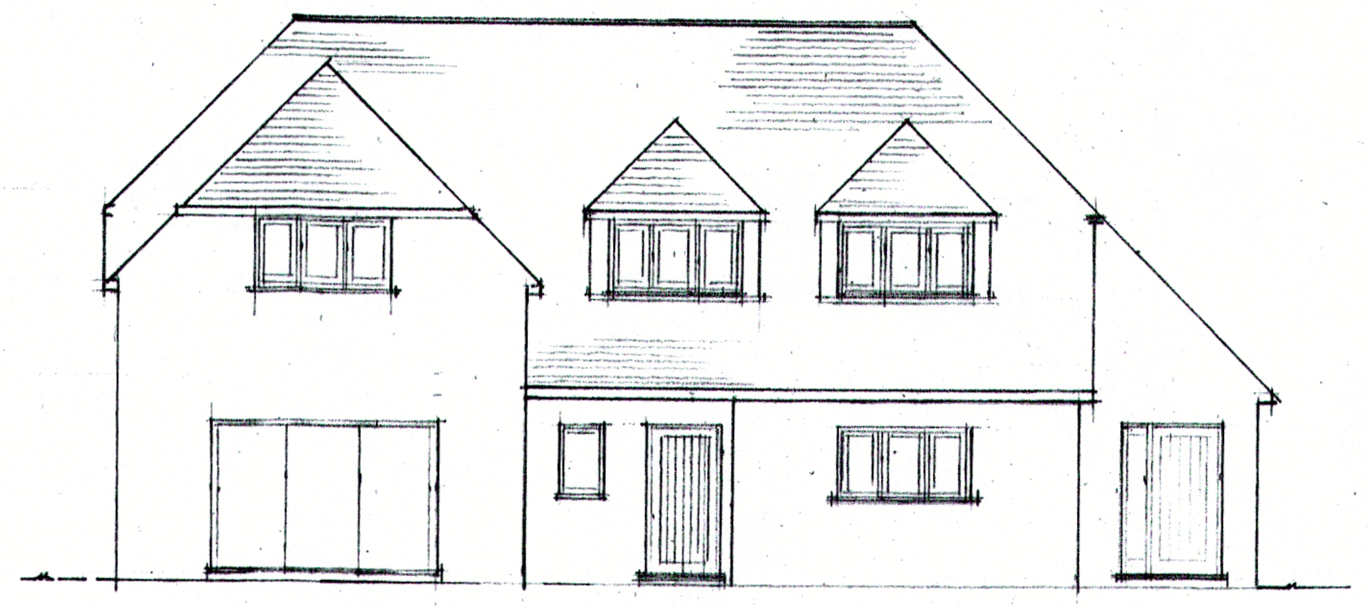

PROPOSED FRONT ELEVATION

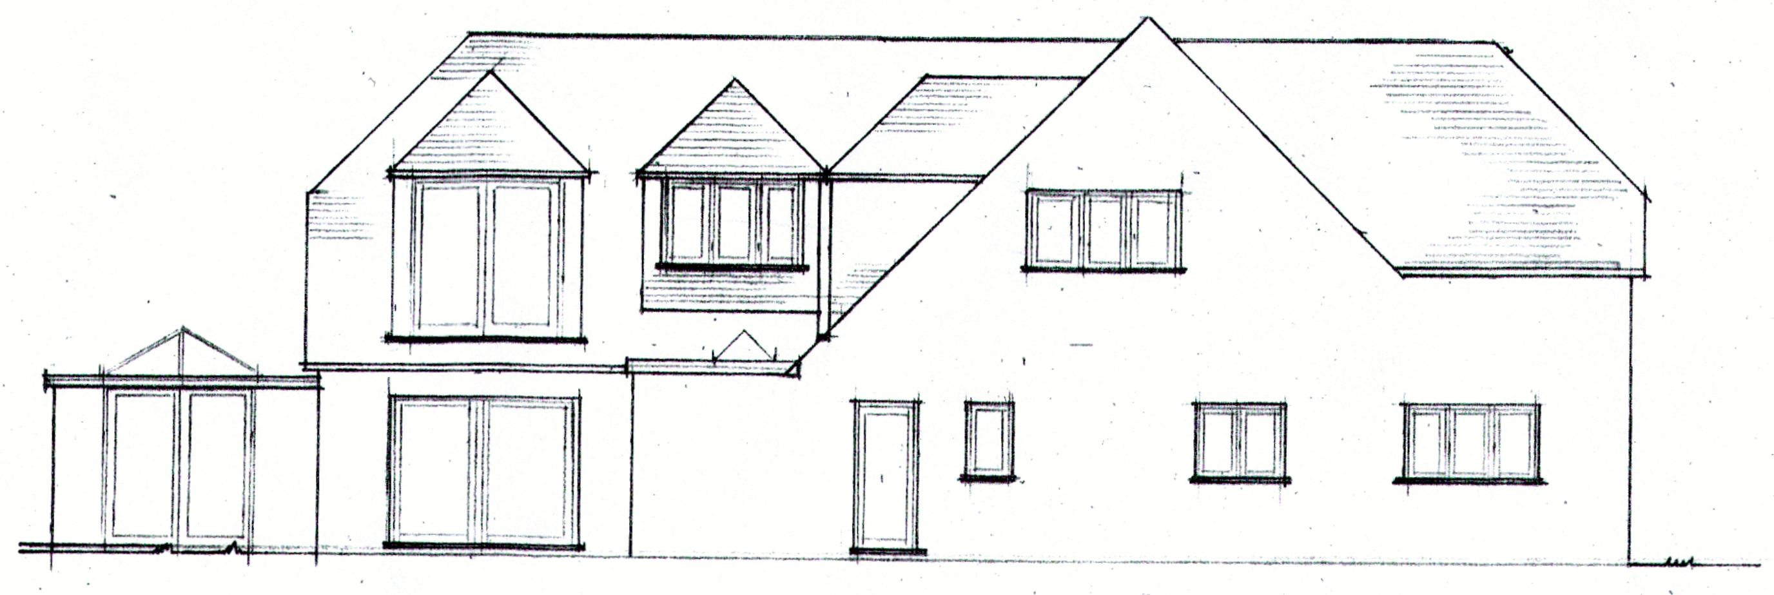

SIDE ELEVATION WEST

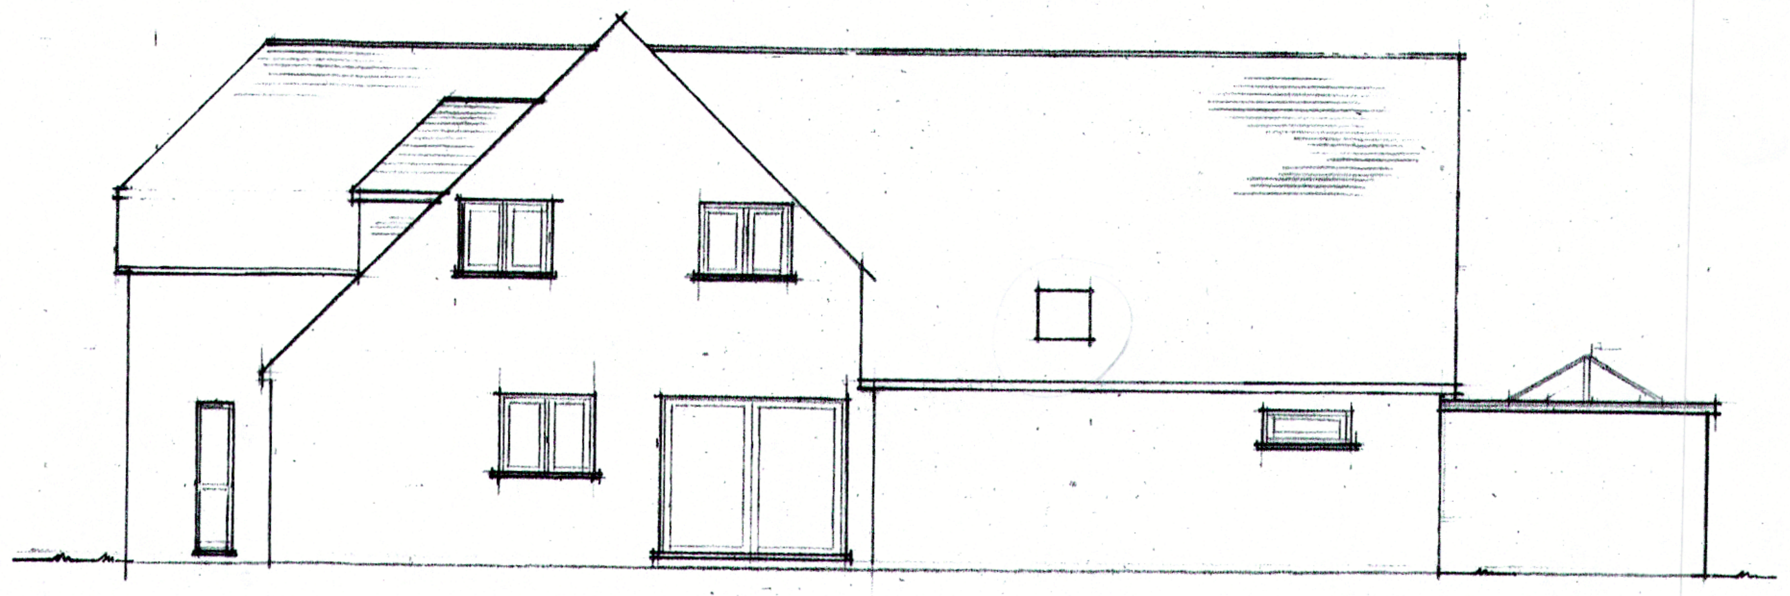

SIDE ELEVATION EAST

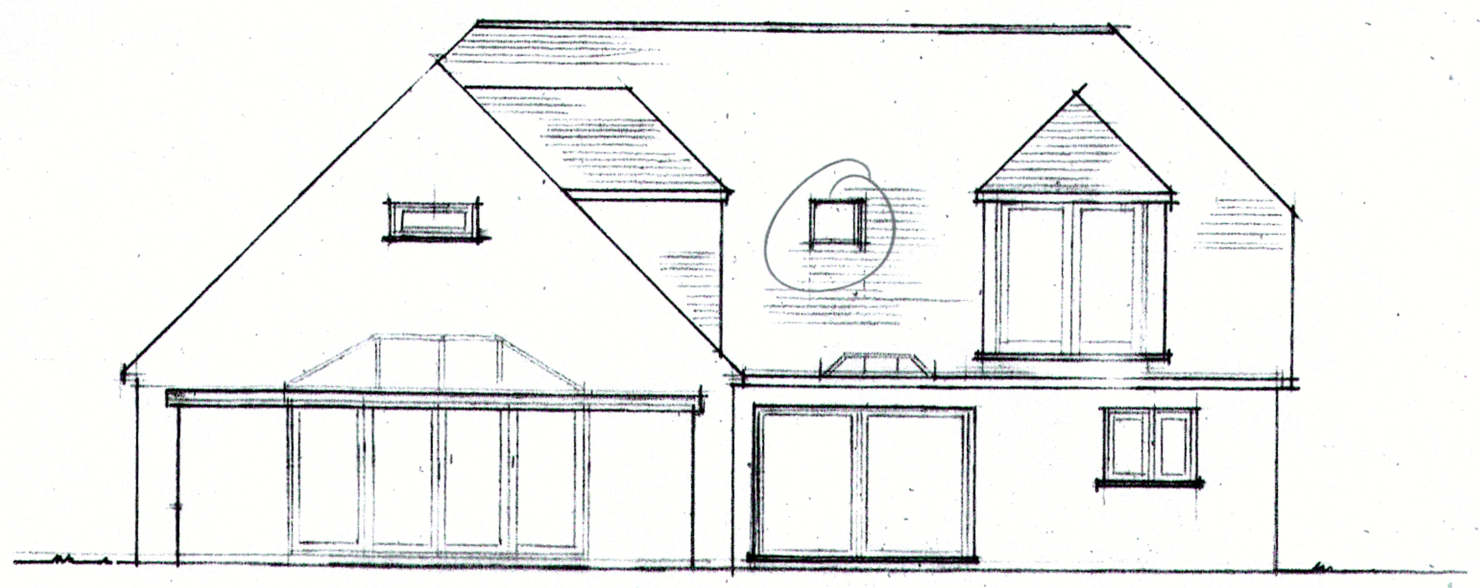

REAR ELEVATION