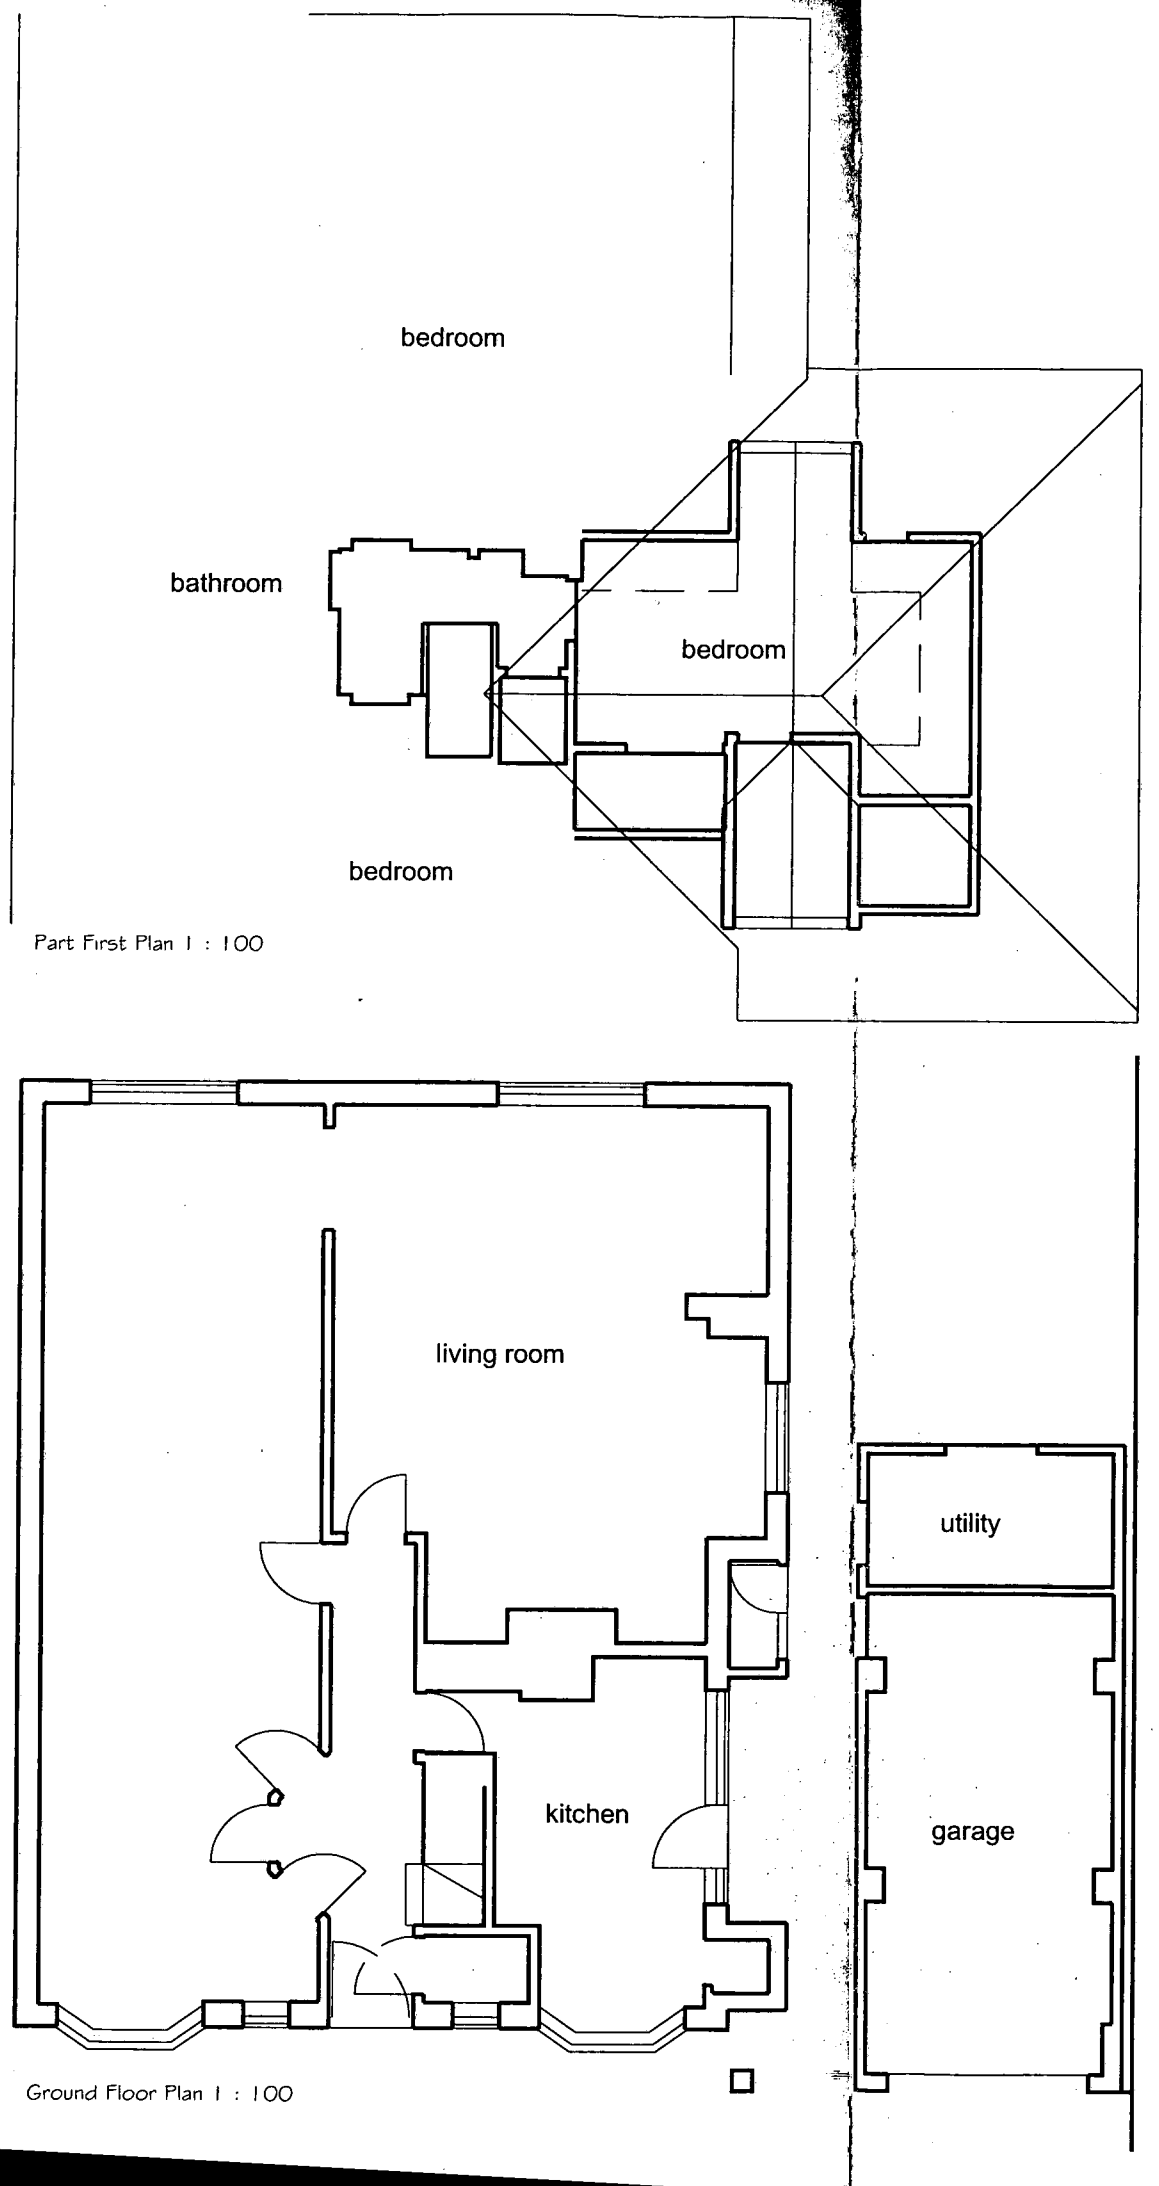



Part First Plan 1 : 100

Ground Floor Plan 1 : 100

NOTES:

Dimensions to be checked on site before commencing work. Any discrepancies shall be reported to the architect immediately.

Do not scale from these drawings except for planning purposes. Use figured dimensions only.

Where applicable this drawing is to be read in conjunction with other consultants' drawings.

This drawing is the copyright of hda projects ltd.

ARUN DISTRICT COUNCIL
No. M 92 07
Received 1/8/07

| Rev | Date | Amendment |
|---|---|---|

hdaprojects
• Unit One • Broadbridge Business Centre • Delling Lane
• Bosham • Chichester • West Sussex • PO18 8NF
• Tel: 44 (0) 1243 574600 • Fax: 44 (0) 1243 574603
• e-mail: hdaprojects@harringtondesign.co.uk

For
Mr+Mrs J Morris

Project
43 Central Drive
Elmer
PO22 7TT

Title
Floor Plans
As Existing

| Date | Drawn | Scale | Checked |
|---|---|---|---|
| July 2007 | wtm | 1:100 | |

| Job Number | Prefix | Drawing Number | Revision |
|---|---|---|---|
| 06030 | P | 02 | |

ARUN DISTRICT COUNCIL M/92/07 01/08/2007