
NOTES:

Dimensions to be checked on site before commencing work. Any discrepancies shall be reported to the architect immediately.


Do not scale from these drawings except for planning purposes. Use figured dimensions only.

Where applicable this drawing is to be read in conjunction with other consultants' drawings.


This drawing is the copyright of hda projects ltd.

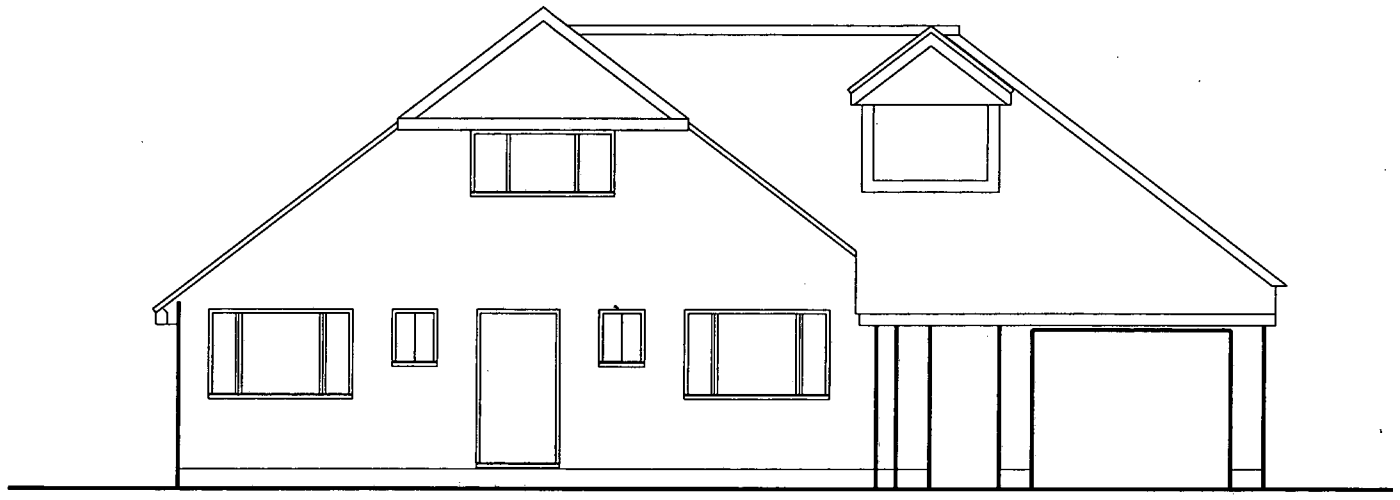

North Elevation 1 : 100

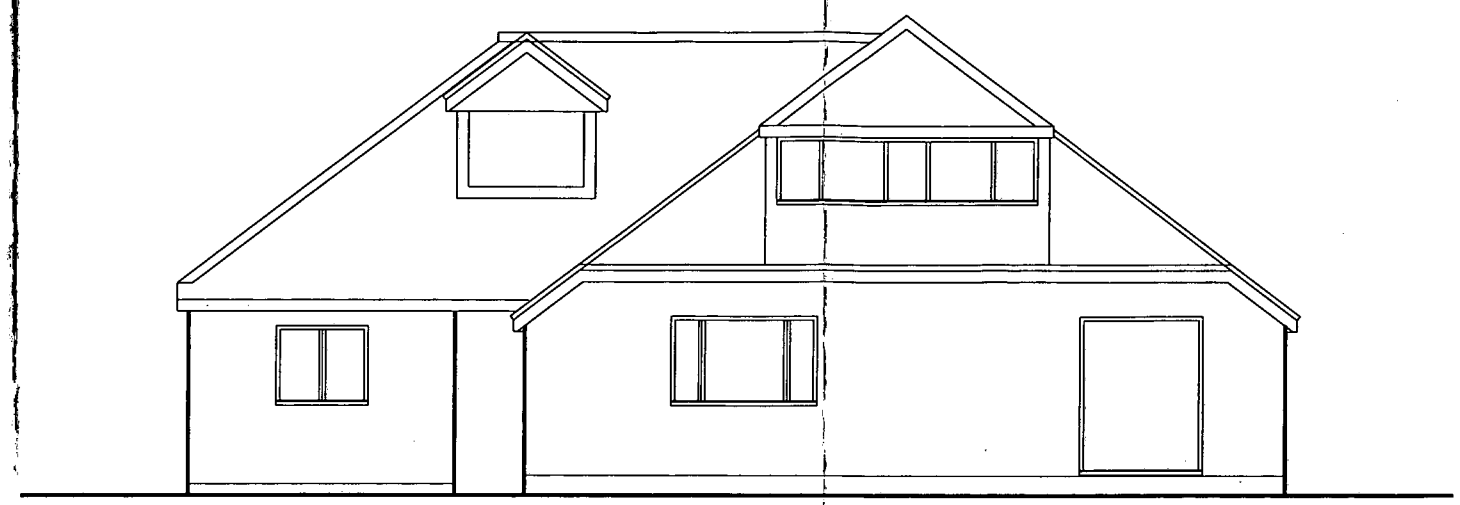

South Elevation 1 : 100

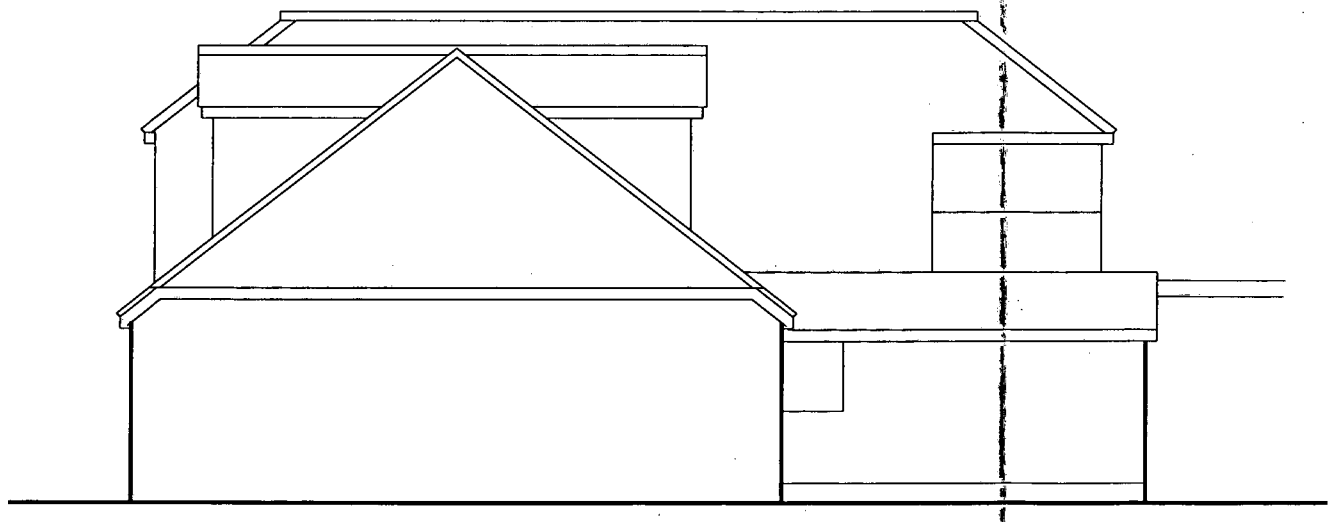

West Elevation 1 : 100

ARUN DISTRICT COUNCIL
No. M 92 07
Received 18/07
Amendment

hdaprojects
• Unit One • Broadbridge Business Centre • Delling Lane
• Bosham • Chichester • West Sussex • PO18 8NF
• Tel: 44 (0) 1243 574600 • Fax: 44 (0) 1243 574603
• e-mail: hdaprojects@harringtondesign.co.uk

For
Mr+Mrs J Morris

Project
43 Central Drive
Elmer
PO22 7TT

Title
Elevations
As Existing

Date	Drawn	Scale	Checked
July 2007	wtm	1:100	

Job Number	Prefix	Drawing Number	Revision
06030	P	03	

ARUN DISTRICT COUNCIL M/92/07/T 01/08/2007