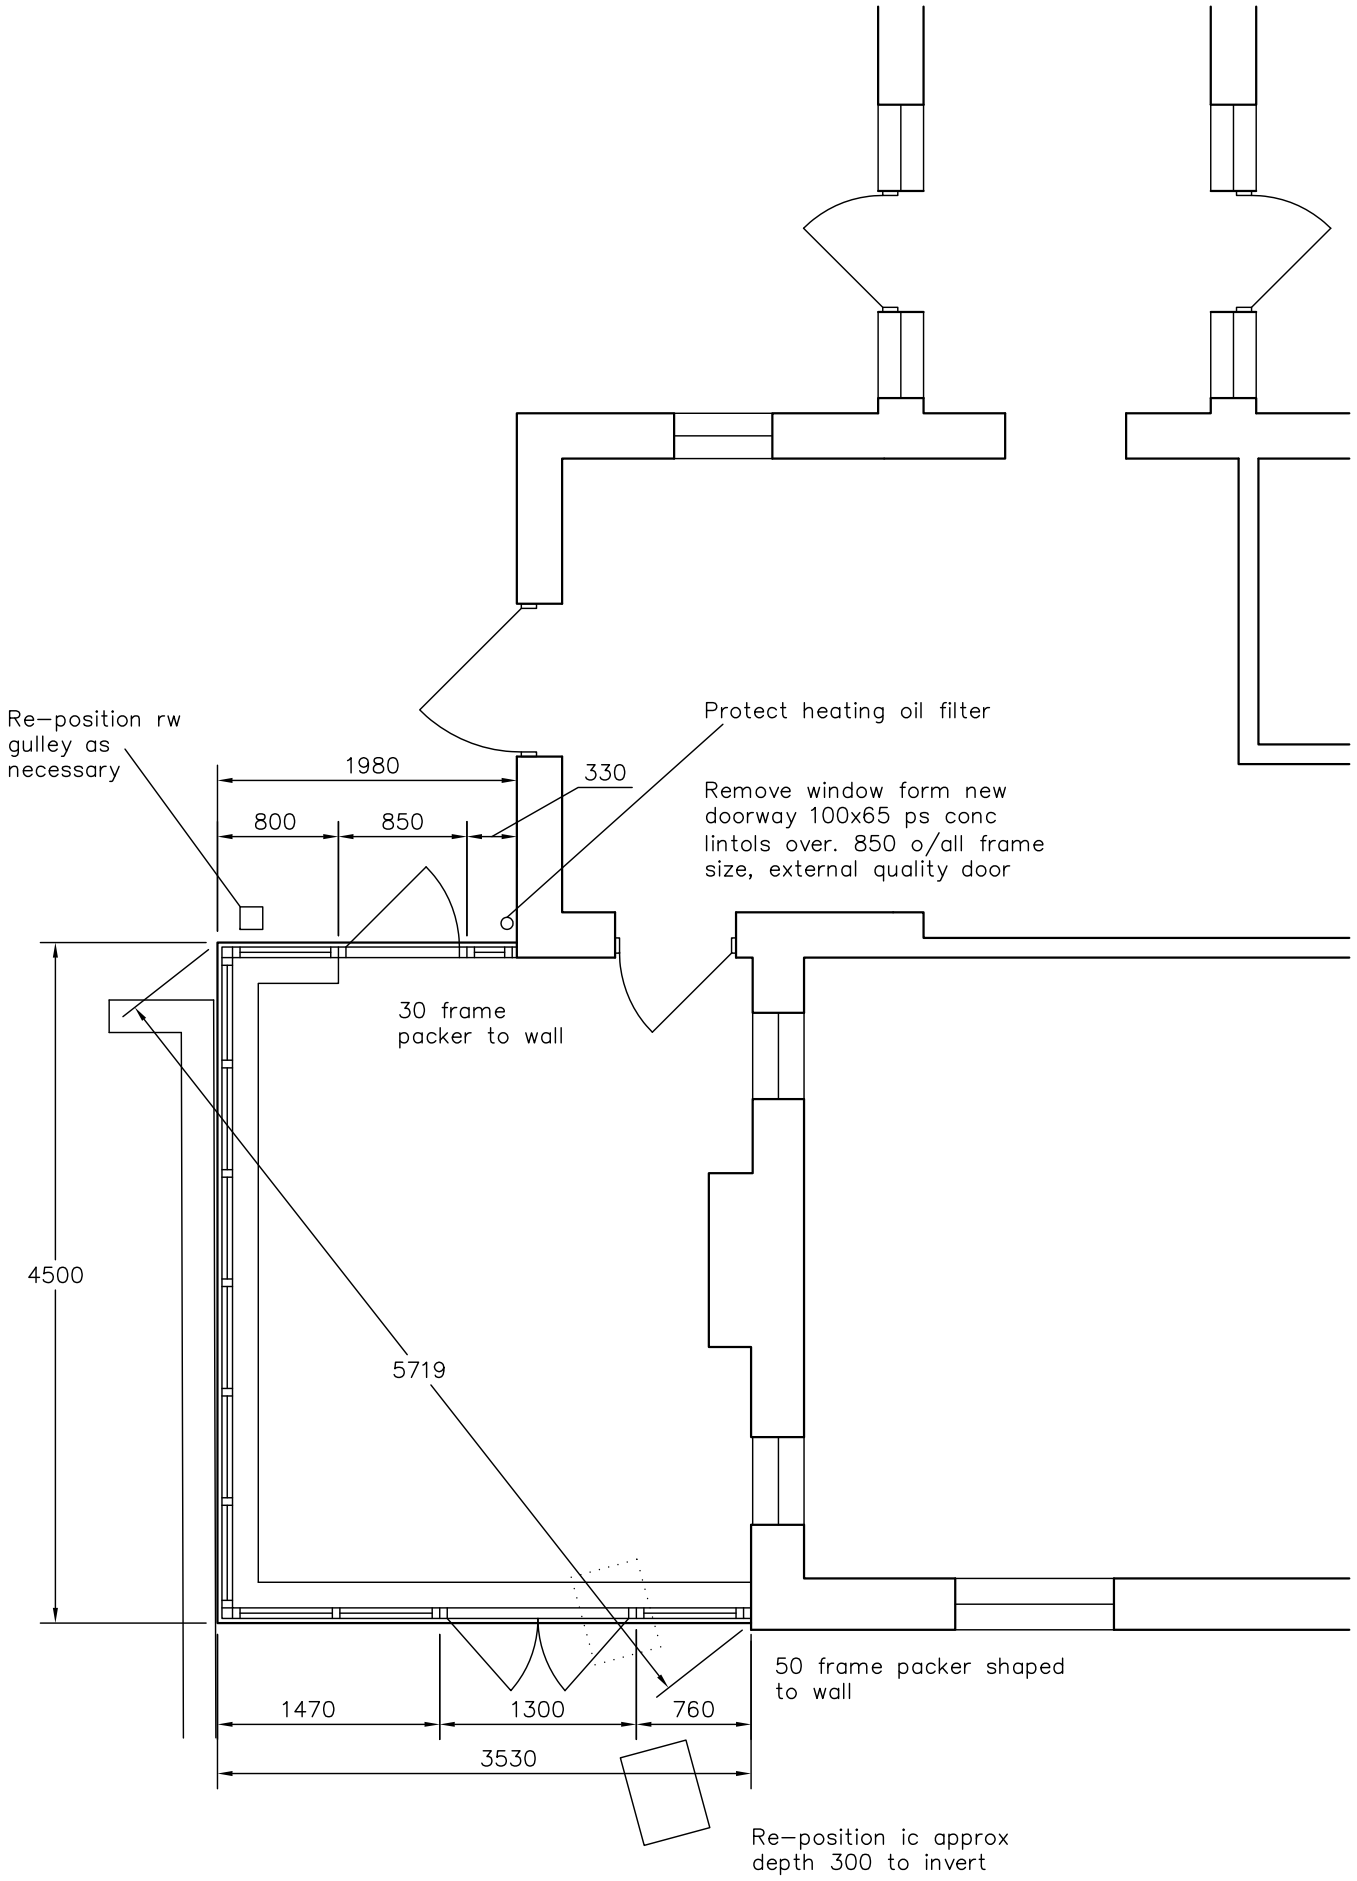

Ground floor

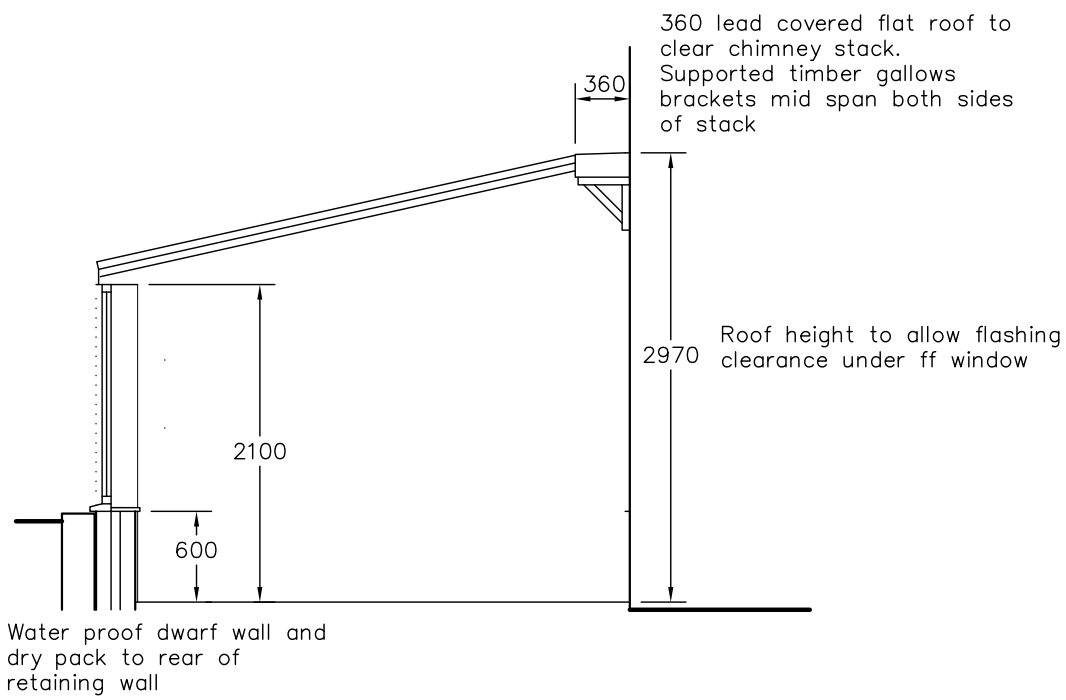

Amendments: –

Bryceson Shaw Associates

Surveyors and Designers

2 Wellesley Court, Fitzalan Road, Littlehampton, West Sussex BN17 5JW
Tel. & Fax 01903 734381 Mobile: 07889 651301
E-mail: brycesonshaw@btinternet.com

Project:
Proposed conservatory; 142 The Street, Patching BN13 3XF

Drawing:
Floor plan and section

For:
Mrs. Hurst

Drawn:	Date:
PKS	**June 2010**
Scales: **1:50**	No: **1031/01/03**

To scale when printed on A3

ARUN DISTRICT COUNCIL PA/24/10/