


EXISTING EAST ELEVATION
SCALE 1:100

EXISTING SOUTH ELEVATION
SCALE 1:100

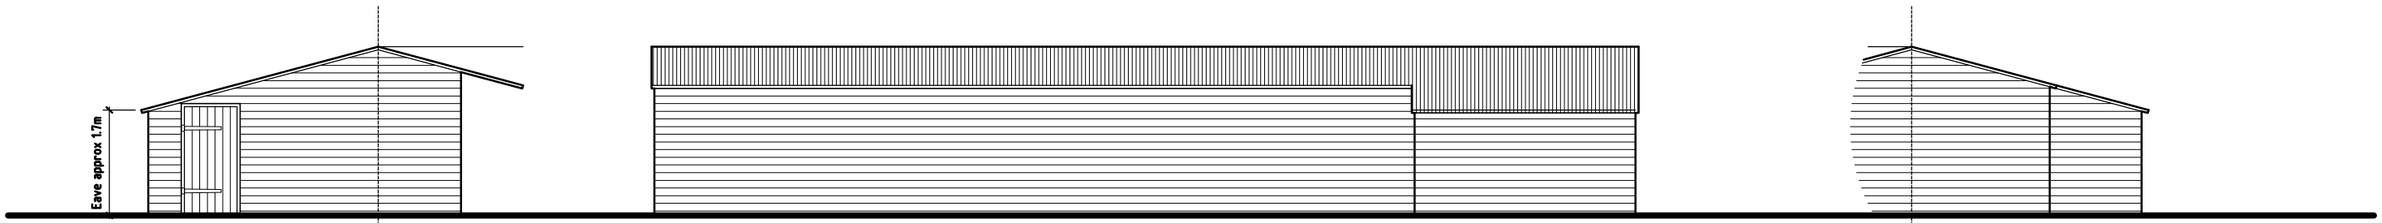


PROPOSED EAST ELEVATION
SCALE 1:100

PROPOSED SOUTH ELEVATION
SCALE 1:100

PROPOSED PART WEST ELEVATION
SCALE 1:100

REPOSITIONED W.C. LINKED
TO EXISTING FOUL WATER
CESSPOOL SYSTEM

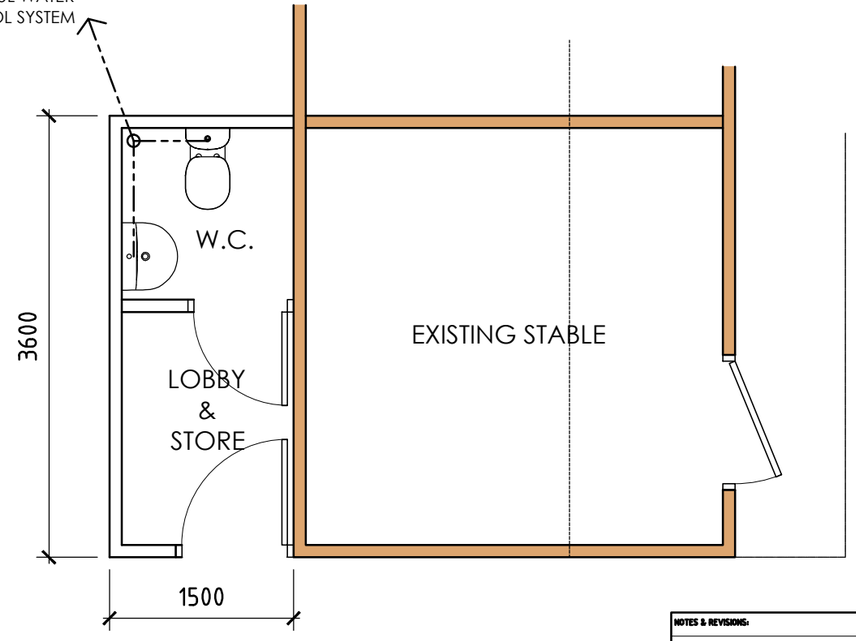

WALLS
TIMBER FRAME WITH WEATHERBOARDING
STAINED BLACK, TO MATCH EXISTING

ROOF
EXISTING CORRUGATED ROOFING EXTENDED
FOLLOWING THE SAME ROOFLINE

FLOOR
MASS CONCRETE RAFT WITH DOWELS INTO
EXISTING SLAB CONSTRUCTION

PROPOSED PLAN
SCALE 1:50

NORTH

NOTES & REVISIONS:

CLIENT	Ms Caroline McIntosh
PROJECT	Patching Livery Stables, Michelgrove Lane, Patching, West Sussex BN13 3XG
TITLE	Proposed W.C. Extension Plan & Elevations
DWG NO	2011-521-004
REV	-
ISSUED FOR:	PLANNING
DRAWN BY	MW
DATE:	DEC 2011
SCALE	AS NOTED @ A3

TANGENT SPACE LTD
ROSLYN, MAYFIELD ROAD,
ROTHERFIELD, EAST SUSSEX,
TN6 3LU
T 01892 852628
E DESIGN@TANGENTSPACE.CO.UK

ARUN DISTRICT COUNCIL PA/2/12/