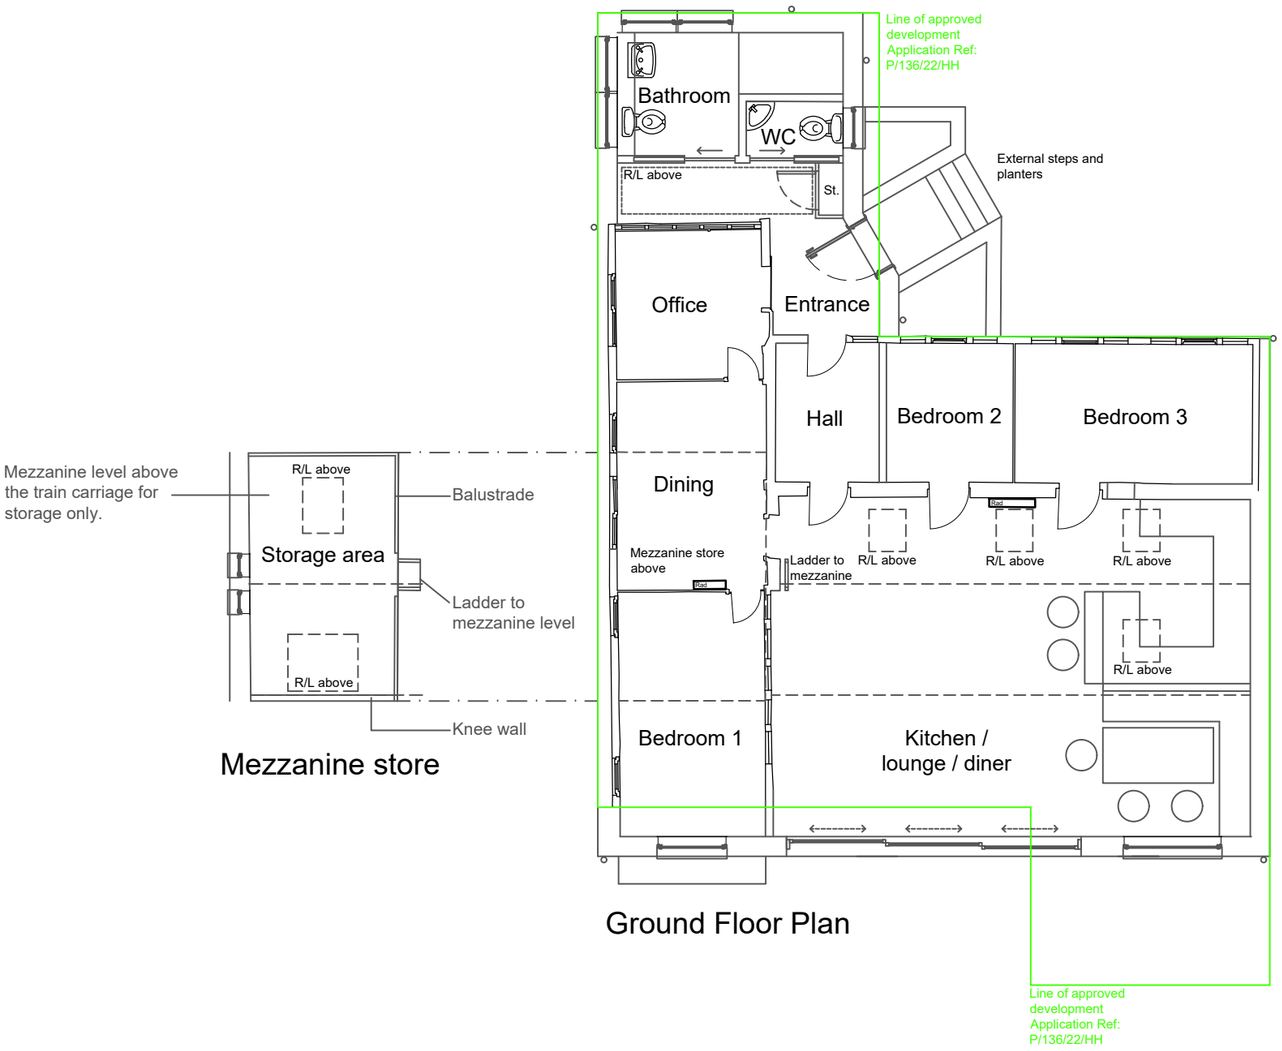

Ground Floor Plan

Mezzanine store

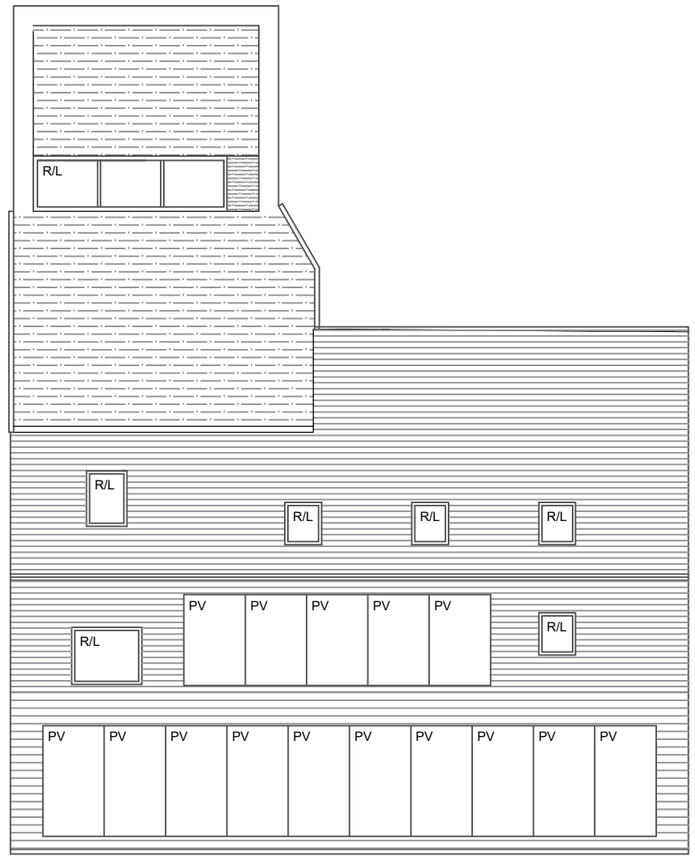

Roof Plan

Key

R/L Roof light
PV Photovoltaic panel
— Existing approved development - Application Ref: P/136/22/HH

No dimensions to be scaled from drawing except for the purposes of Planning Applications. The contractor should check all dimensions on site. It is the contractors responsibility to ensure compliance with Building Regulations.

Client's Name: Dolores and Stephen Pinkerton

Job Title: 33 Westfront Road, Pagham

Drawing Title: Proposed Ground Floor and Roof Plan

Scale: 1:100 @ A3 (metres 1 2 3 4)

Drawn	Checked	Date
DH	AD	24.04.26

Job No	Drawing No	Rev
2502	0301	P1

Status: INFORMATION

Rev	Date	Revision Details	Dr	Ch
P1	22.06.26	Planning drawings	DH	AD

PLANNING DRAWINGS ONLY

CAD Plot date: 22/06/2026 - 21:08:22 final_33 westfront road.dwg