
0 1 2 3

Metres 1:50 A3


NOTES:

REVISIONS:

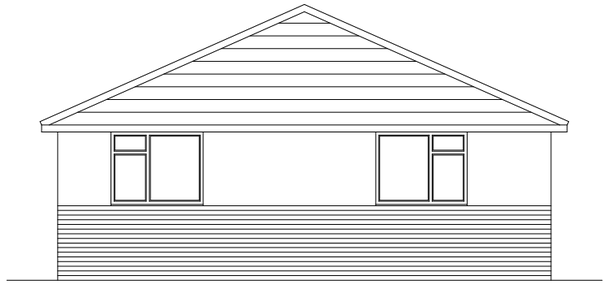


EXISTING EAST ELEVATION

SCALE 1:100

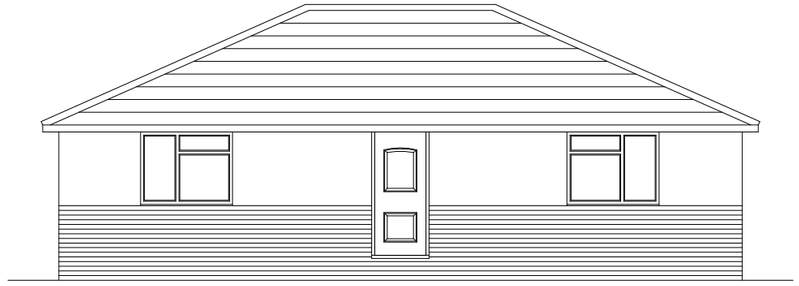


EXISTING NORTH ELEVATION

SCALE 1:100

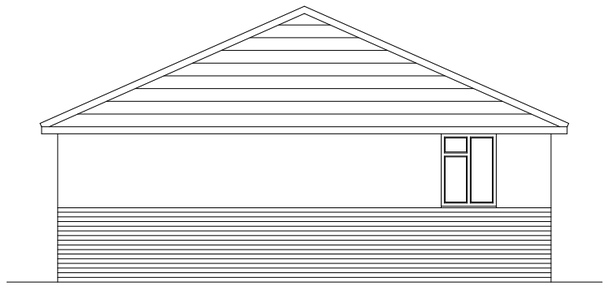

EXISTING WEST ELEVATION

SCALE 1:100

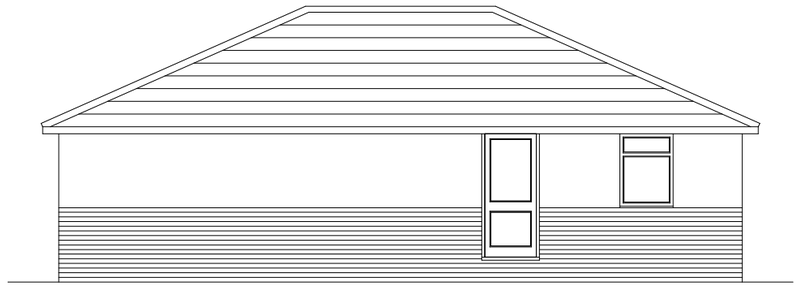

EXISTING SOUTH ELEVATION

SCALE 1:100

ARUN DISTRICT COUNCIL P/10/20/PL

SUSSEX BUILDING PLANS

33 Highland Avenue, Bognor Regis, West Sussex. PO21 2BJ
Email: lee@sussexbuildingplans.co.uk Tel: 07732 415951

DRAWING TITLE	Existing Elevations

Address:

THE PAGHAM BEACH CLUB
2 WEST FRONT ROAD, PAGHAM. PO21 4SY

Date: 19/02/2020	DRG No: CB/PL/02	Rev. No: