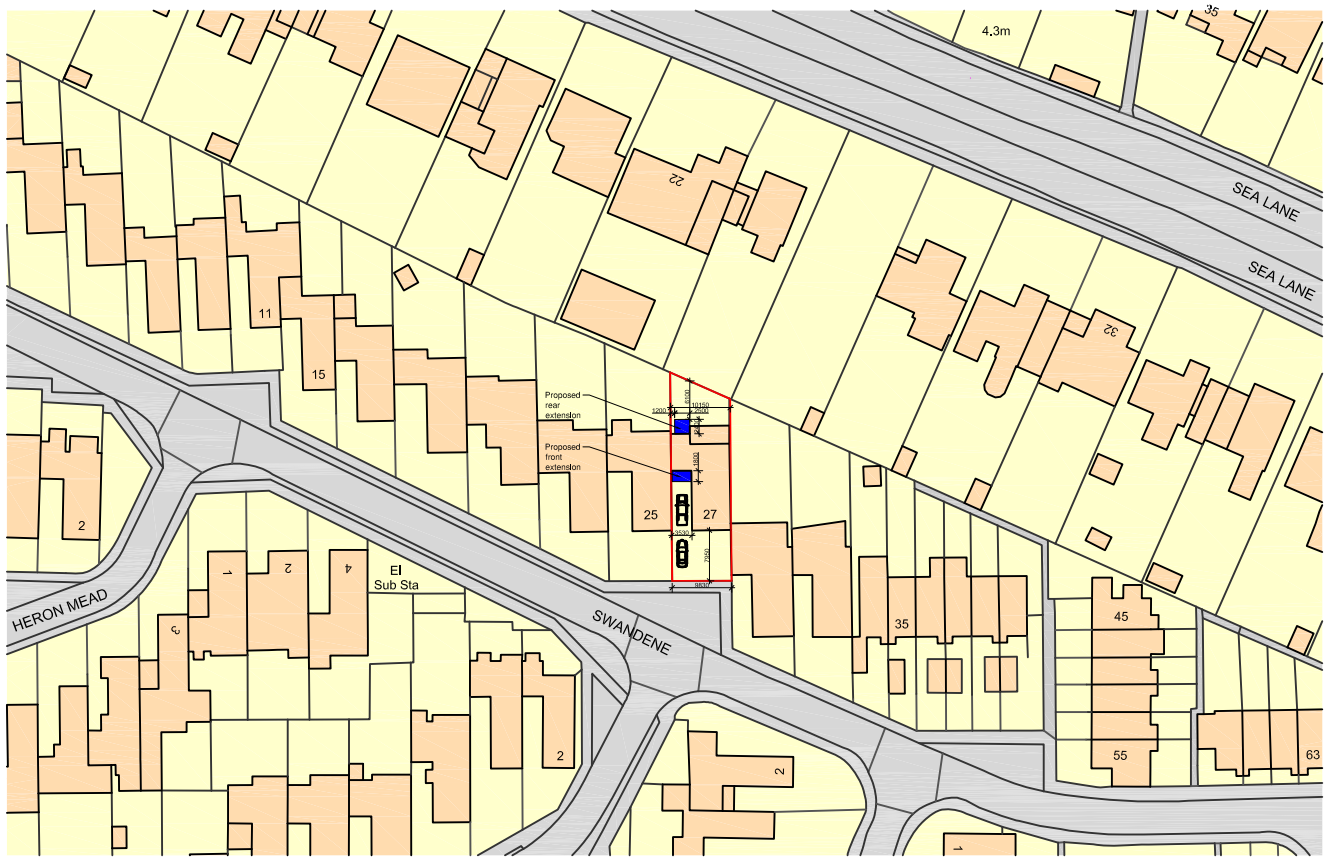

Copyright 2020. All rights reserved. Licence number 100022432

0.0M 12.5 25.0 37.5 50.0 62.5 75.0 87.5 100.0 112.50 125.0

Location Plan at 1:500 Scale

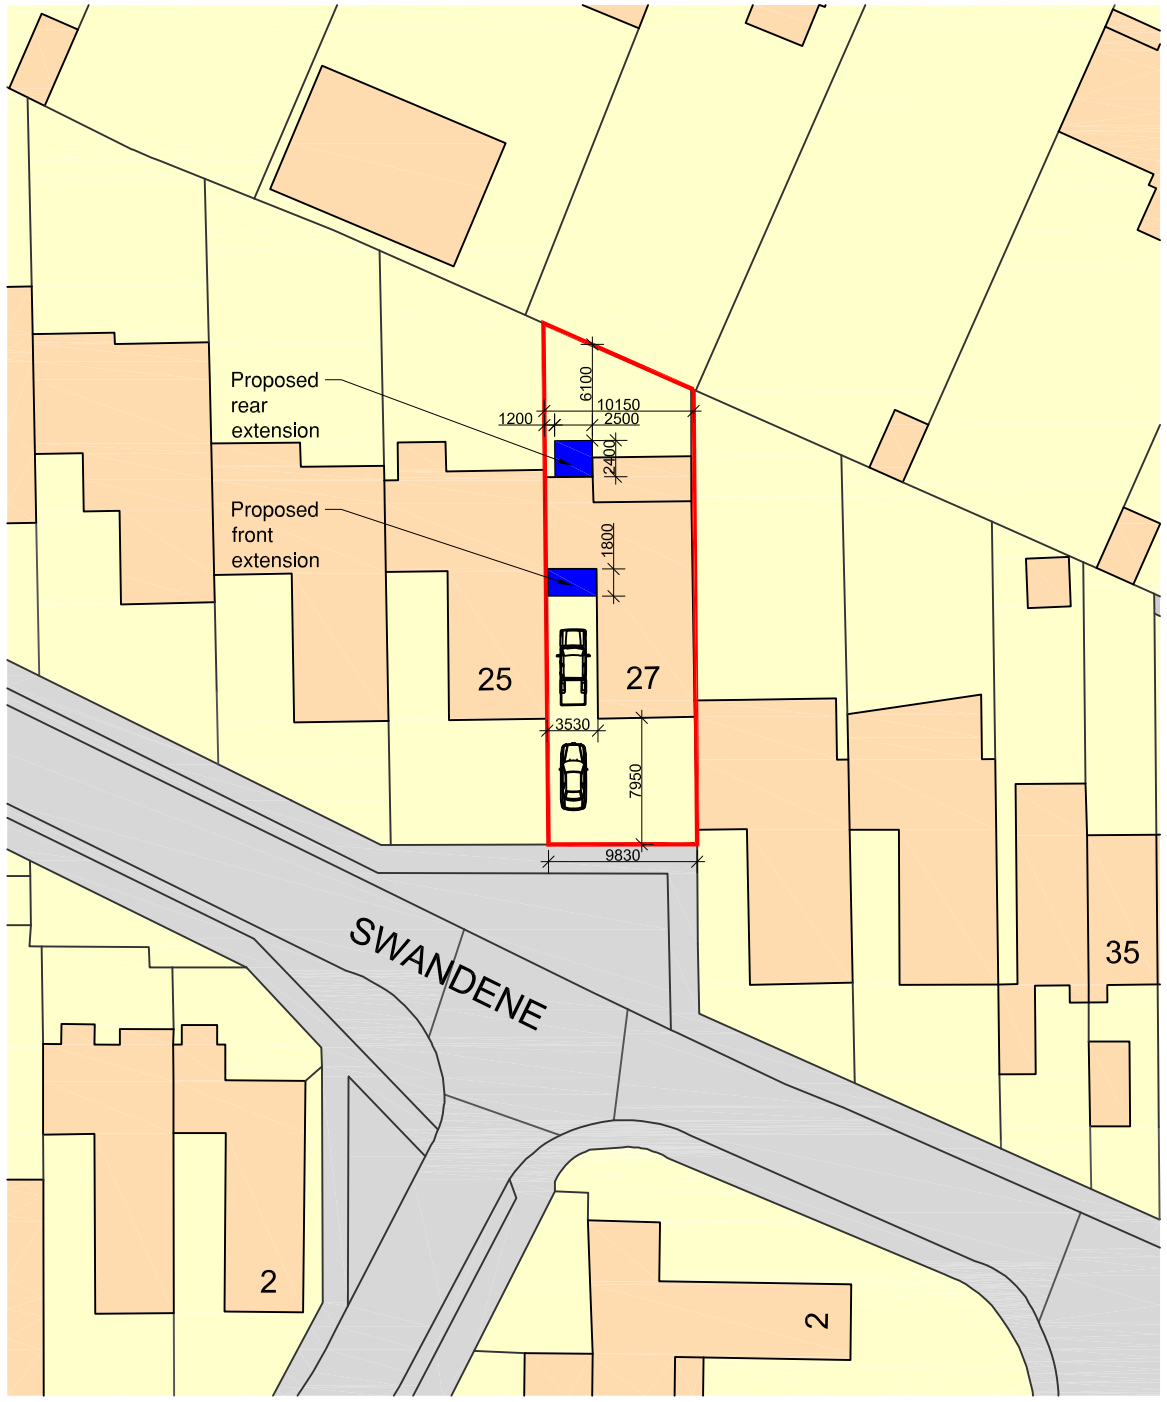

0M 5.0 10.0 15.0 20.0 25.0 30.0 35.0 40.0 45.0 50.0

Site Plan at 1:500 Scale

Notes
All details are indicative only. All dimensions to be checked on site by contractor prior to commencement of works. Any discrepancies in drawings to be reported to SYR CONSULTANTS.

Rev.	Amendments	Date	Drw.

SYR Consultants
SPITFIRE HOUSE,
7 NETTLETON AVENUE,
TANGMERE, WEST SUSSEX, PO20 2HZ
TEL **01243 940730** MOB **07850122634**
EMAIL: **rsyred@syrconsultants.com**

CLIENT:
Mr and Mrs T. Stockley
27 Swan Dene
Pagham
Bognor Regis
West Sussex PO21 4UP

PROJECT:
Small front and rear extension together with conversion of part of the existing garage to accommodate bedroom, shower room and utility space maintaining access to rear garden area.

DRAWING TITLE:
Site and location plan

DRAWN:	JOB NO:	SCALE:
RCS	2020/12/01	As sown @A3
CHECKED: SJS	DRAWING NO: LP/01	REV:
DATE: Dec 20		

© SYR Consultants.

ARUN DISTRICT COUNCIL 21/2/21