
REV.	AMENDMENT	BY	DATE

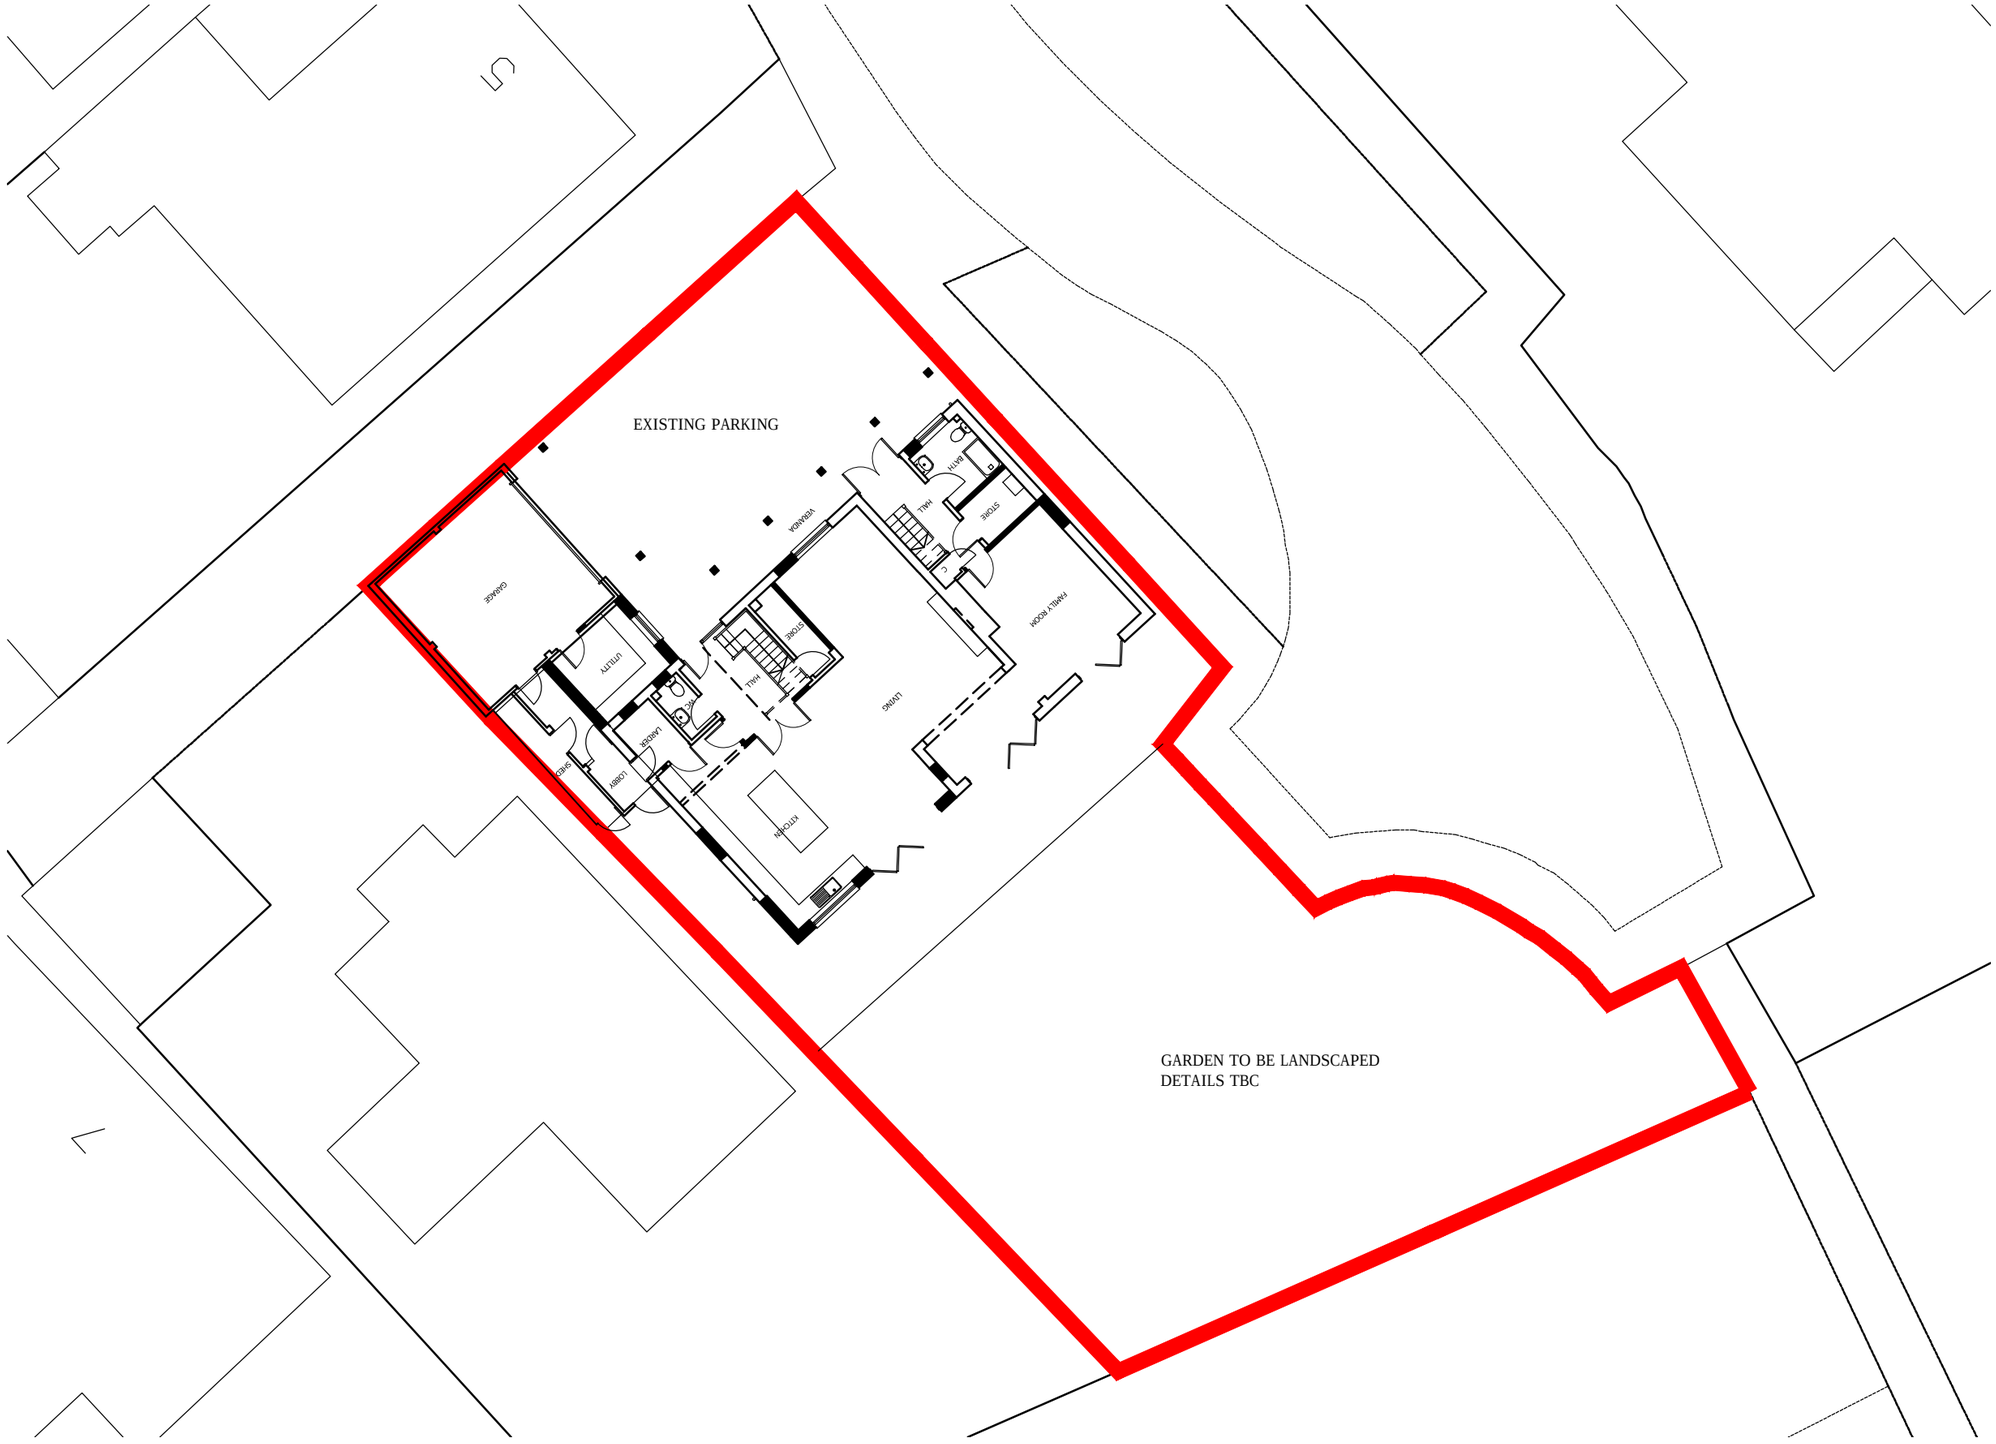

NORTH

SITE PLAN(1:200)

0 2 3 4 6 8 10m

bayside
ARCHITECTURAL DESIGN LIMITED

19 Pyrford Close
Nyetimber, Bognor Regis
West Sussex PO21 3NL
Tel: 01243 263320
E-Mail: studio@bayside-architectural.co.uk
Website: www.bayside-architectural.co.uk

CIAT CHARTERED PRACTICE

DO NOT SCALE FROM THIS DRAWING EXCEPT FOR PLANNING PURPOSES ONLY.

ALL DIMENSIONS MUST BE CHECKED ON SITE BY CONTRACTOR. ANY DISCREPANCIES SHOULD BE HIGHLIGHTED AS SOON AS POSSIBLE FOR CONFIRMATION BEFORE WORK PROCEEDS.
ALL DIMENSIONS ARE IN MILLIMETERS. IF IN DOUBT ASK.

© BAYSIDE ARCHITECTURAL DESIGN LIMITED

CLIENT'S NAME: Mr & Mrs Keet

JOB TITLE: 11 Viscount Drive
Pagham

DRAWING TITLE: Proposed Site Plan

SCALE@A3: 1:200

DATE: 01/22

STATUS: PLANNING

DRAWN: SCB

JOB NO: 048

DRAWING NO: PL-02

REV: -

ARUN DISTRICT COUNCIL P/18/22/HH