

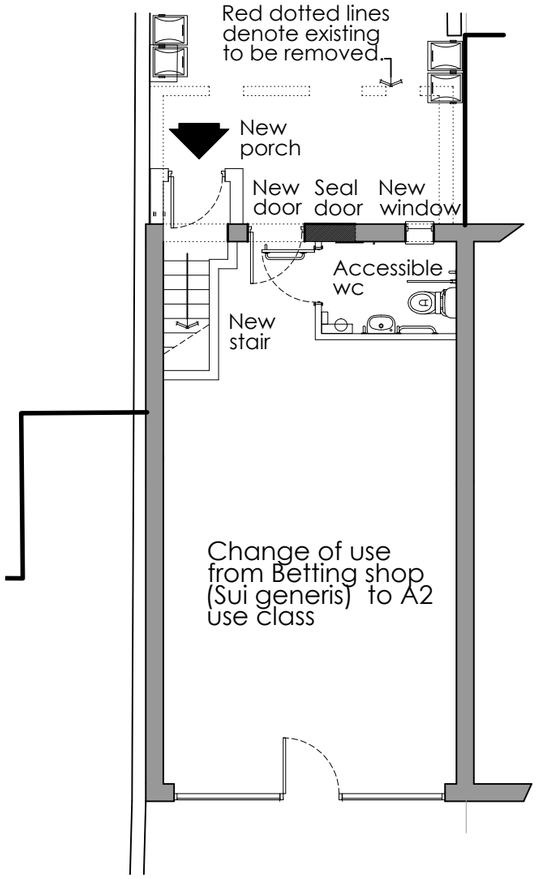


Ground floor plan 1:100

0 1 2 3 4 5

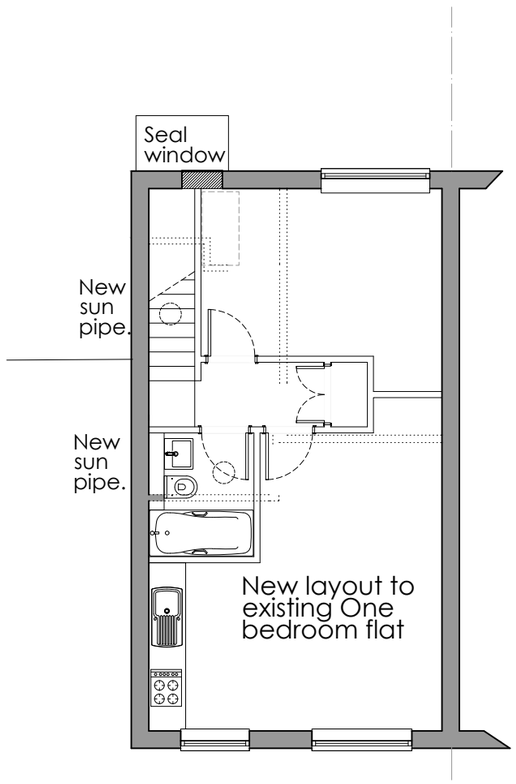

First floor plan 1:100

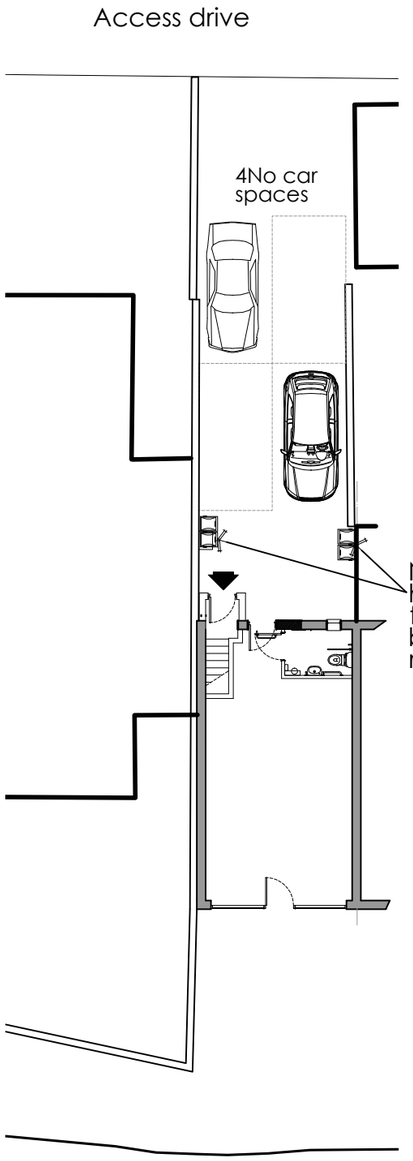

Block & Site plan 1:200

0 1 2 3 4 5 6 7 8 9 10



Site location plan 1:1250

0 5 10 15 20 25 30 35 40 45 50 55 60

steve hunting ba (hons) arch.....dipL arch
architectural and graphic designer
8 Somerset gardens, Bognor Regis, West Sussex, PO21 2AA Tel: 01243 822796 email: steve.sharch@googlemail.com

PROJECT:	Proposed Change of use with alterations at: Crown Racing, 209 Pagham Road, Pagham PO21 3QD.	SCALE: 1:1250, 200 & 100 @ A3	PROJECT No: P19-003	03
DRWG TITLE:	PLANNING: As Proposed Plans.			
CLIENT:	Mr & Mrs S. Markham	DRAWN BY: SH / DATE: FEB 19	REVISIONS: -	

ARUN DISTRICT COUNCIL P/24/19/PL