



East elevation 1:100 View from Pagham Road.

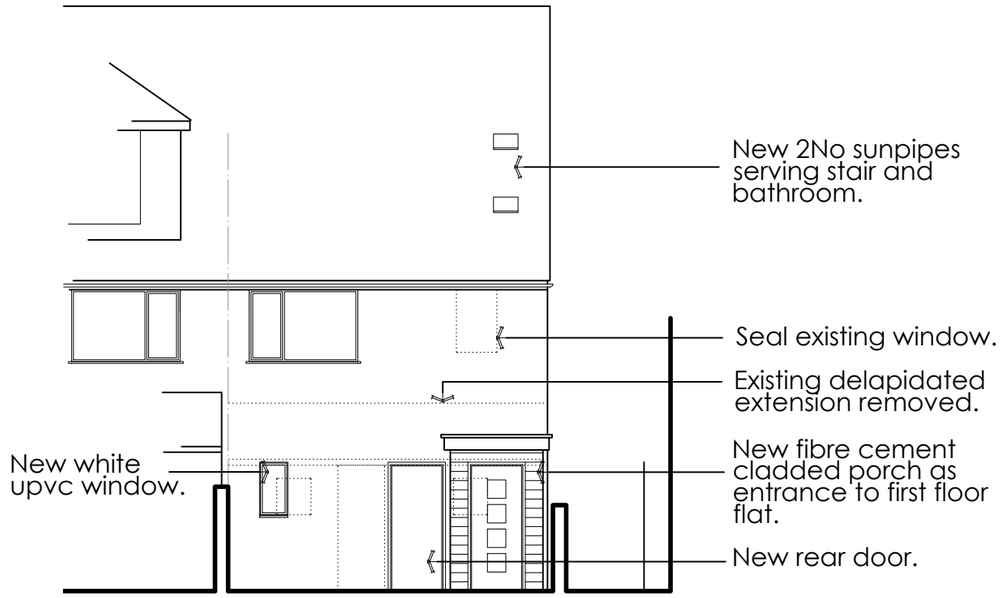

West elevation 1:100

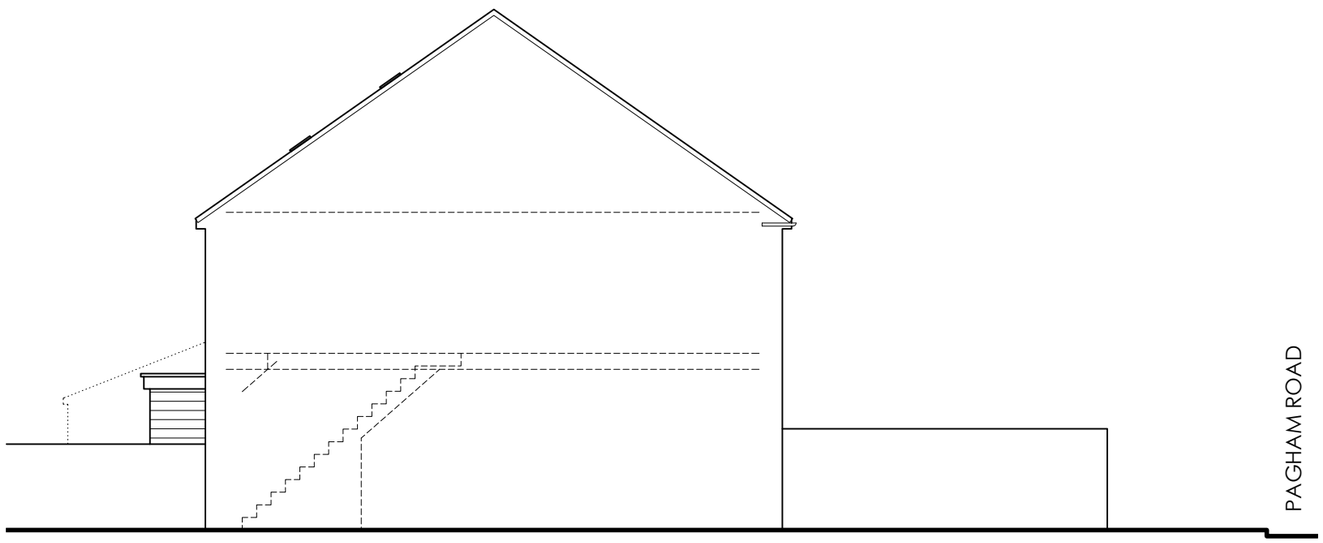

South elevation 1:100

steve hunting ba (hons) arch.....dipL arch
architectural and graphic designer
8 Somerset gardens, Bognor Regis, West Sussex, PO21 2AA Tel: 01243 822796 email: steve.sharch@googlemail.com

PROJECT:	Proposed Change of use with alterations at: Crown Racing, 209 Pagham Road, Pagham PO21 3QD.	SCALE 1:100 @ A3		PROJECT No P19-003	04
DRWG TITLE:	PLANNING: As Proposed Elevations.				
CLIENT:	Mr & Mrs S. Markham	DRAWN BY SH	DATE FEB 19	REVISIONS -	

ARUN DISTRICT COUNCIL P/24/19/PL