ARUN DISTRICT COUNCIL P/49/17/DOC

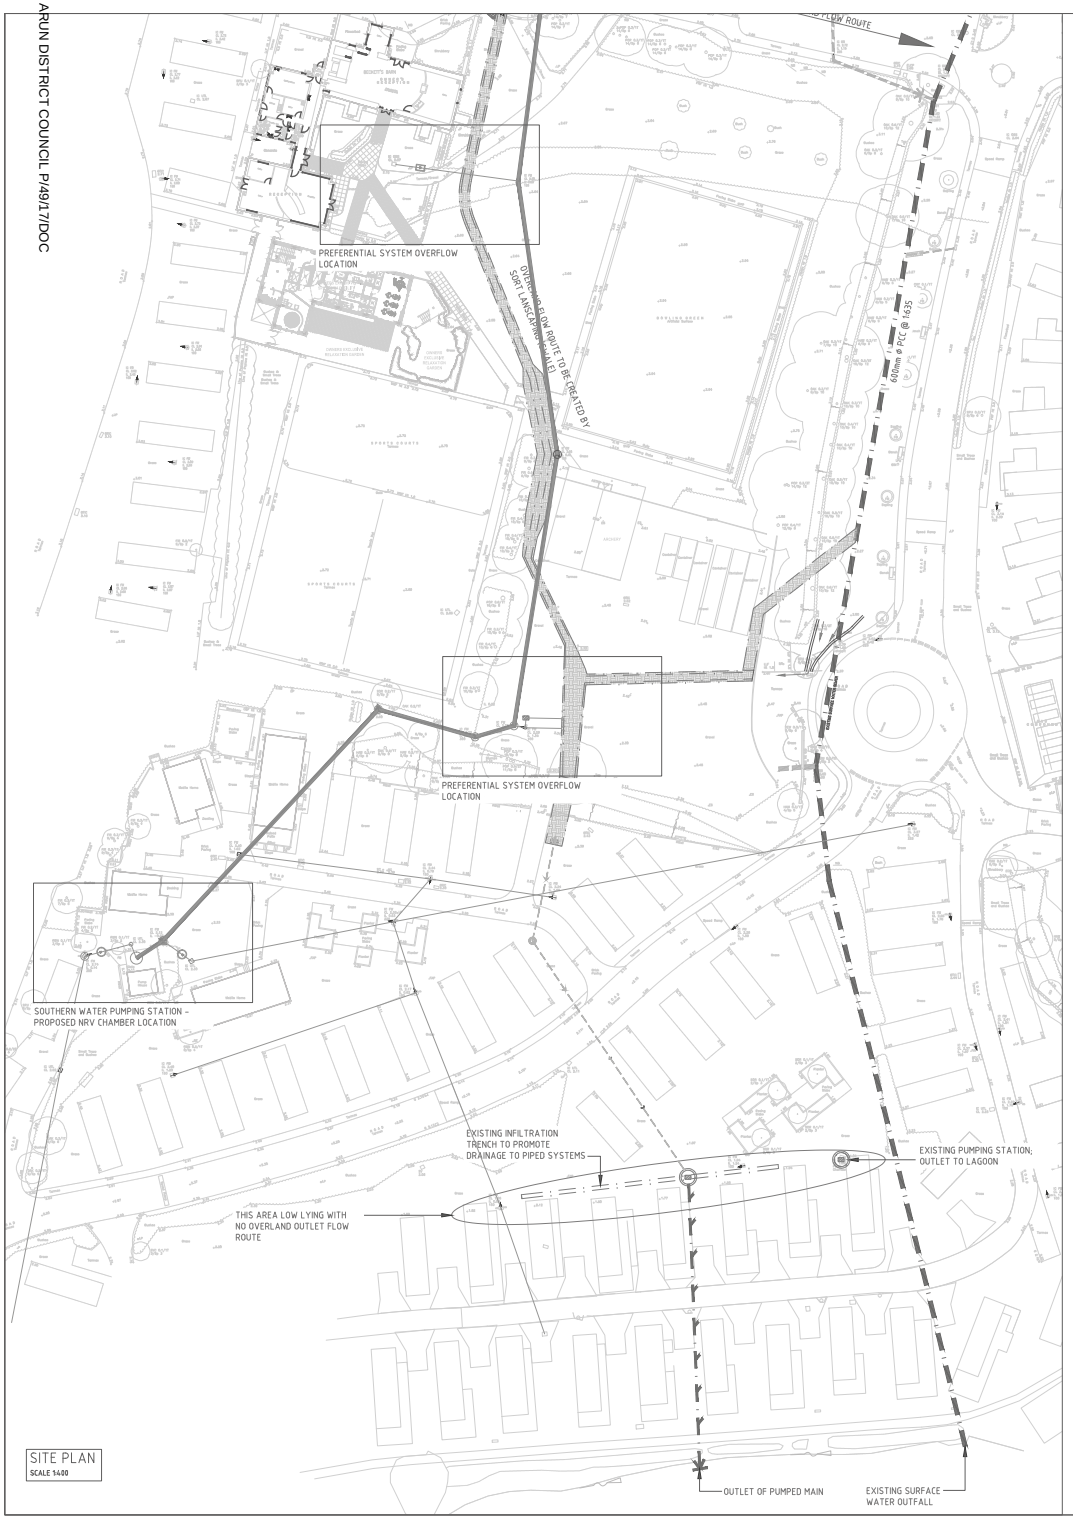

SITE PLAN
SCALE 1:400

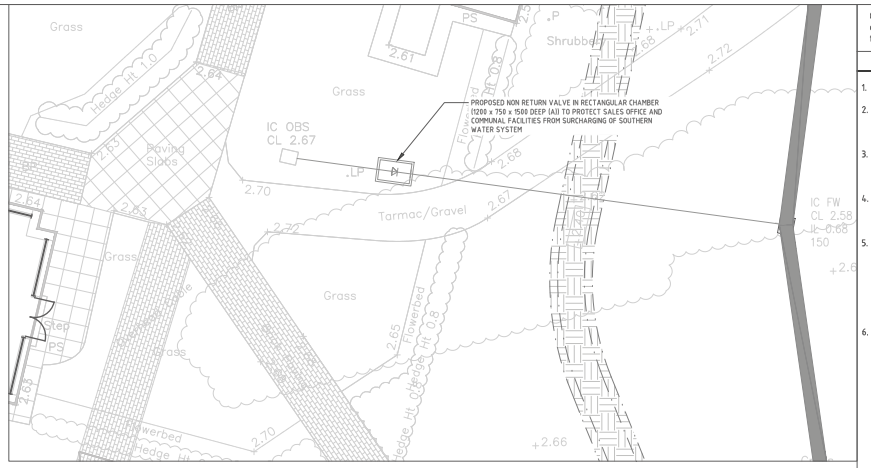

SALES OFFICE/COMUNAL AREA - PROPOSES NRV LOCATION
SCALE 1:100

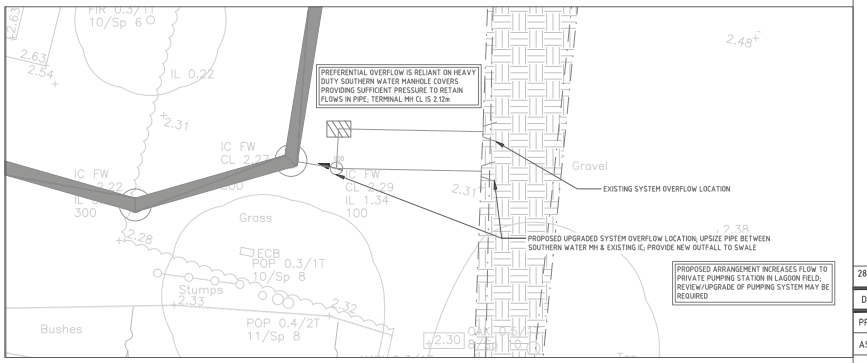

PREFERRED SYSTEM OVERFLOW LOCATION
SCALE 1:100

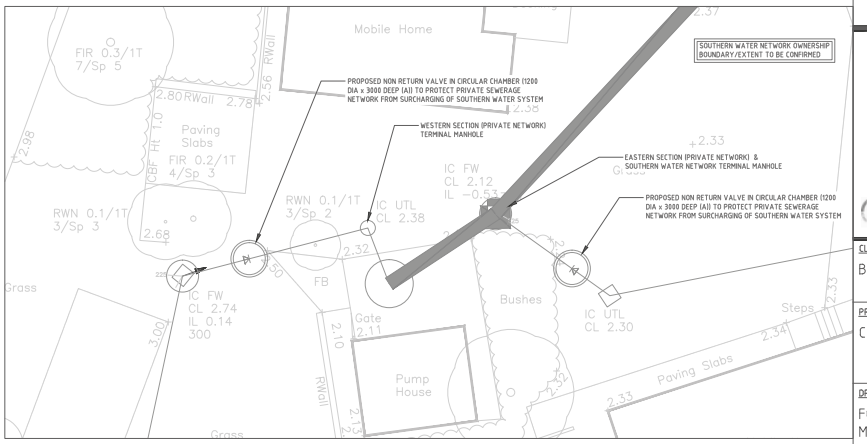

SOUTHERN WATER PUMPING STATION - PROPOSED NRV CHAMBER LOCATION
SCALE 1:100

Copyright - This drawing and any ancillary drawings or data are copyright of NIJHUIS H2Ok Ltd and may not be used, copied or amended for any purpose whatsoever without written approval.

NOTES

1. This drawing is copyright. Refer to details above.
2. This drawing is only to be used for the purposes described in the status box below.
   Work to figured dimensions only, do not scale.
3. This drawing is to be read in conjunction with all other drawings, details and specifications pertaining to the work described.
4. Materials and workmanship shall comply to the appropriate British Standards and Codes of Practice unless otherwise stated.
5. The activities required to construct the work, shown on drawings clearly marked FOR CONSTRUCTION, may be subject to the provisions of the Construction (Design & Management) Regulations 2007. The Contractor and Client must ensure that they are adequately conversant with these regulations and that the appropriate procedures required under the regulations are observed at all times.
6. Design Risk Assessment

   A risk assessment relating to potential hazards associated with the construction, operation and demolition of the work described within this drawing, in so far as it has been designed by H2OK Systems, has been undertaken. Risks so identified have been eliminated by design wherever practicable. The situation with regard to residual risks is as follows:

   The work is at an early planning stage and is not sufficiently advanced to allow a meaningful assessment of risks to be undertaken at this time.

Designer - H2OK Drawing revision - A
Date - 28:03:14

PRIVATE FOUL SEWERAGE SYSTEM

PUBLIC FOUL SEWERAGE SYSTEM

DATE.	DRWN.	CHKD.	REV.	NOTES.
28:05:14	DEL	JW	-	PRELIMINARY ISSUE

PROJECT MANAGER:-	JOHN WILSON
ASSISTANT:-	DAN LAESSING
DRAWN DATE:-	MARCH 2014
SCALE & SHEET SIZE:-	AS SHOWN @ A1

PRELIMINARY

NIJHUIS H2OK Ltd, Nanjarrick Court, Allet, Truro, Cornwall TR4 9DA (01872) 862100
Unit 16 Avonbank Industrial Centre, West Town Road, Bristol, BS11 8DE (01173) 149441
Email: info@h2ok.co.uk
www.h2ok.co.uk

CLIENT
BOURNE LEISURE

PROJECT
CHURCH FARM PAGHAM

DRAWING TITLE
FOUL SEWAGE FLOOD ALLEVIATION MEASURES

PROJECT No.	DRAWING No.	REV.
J-4816-CFM	3001	A