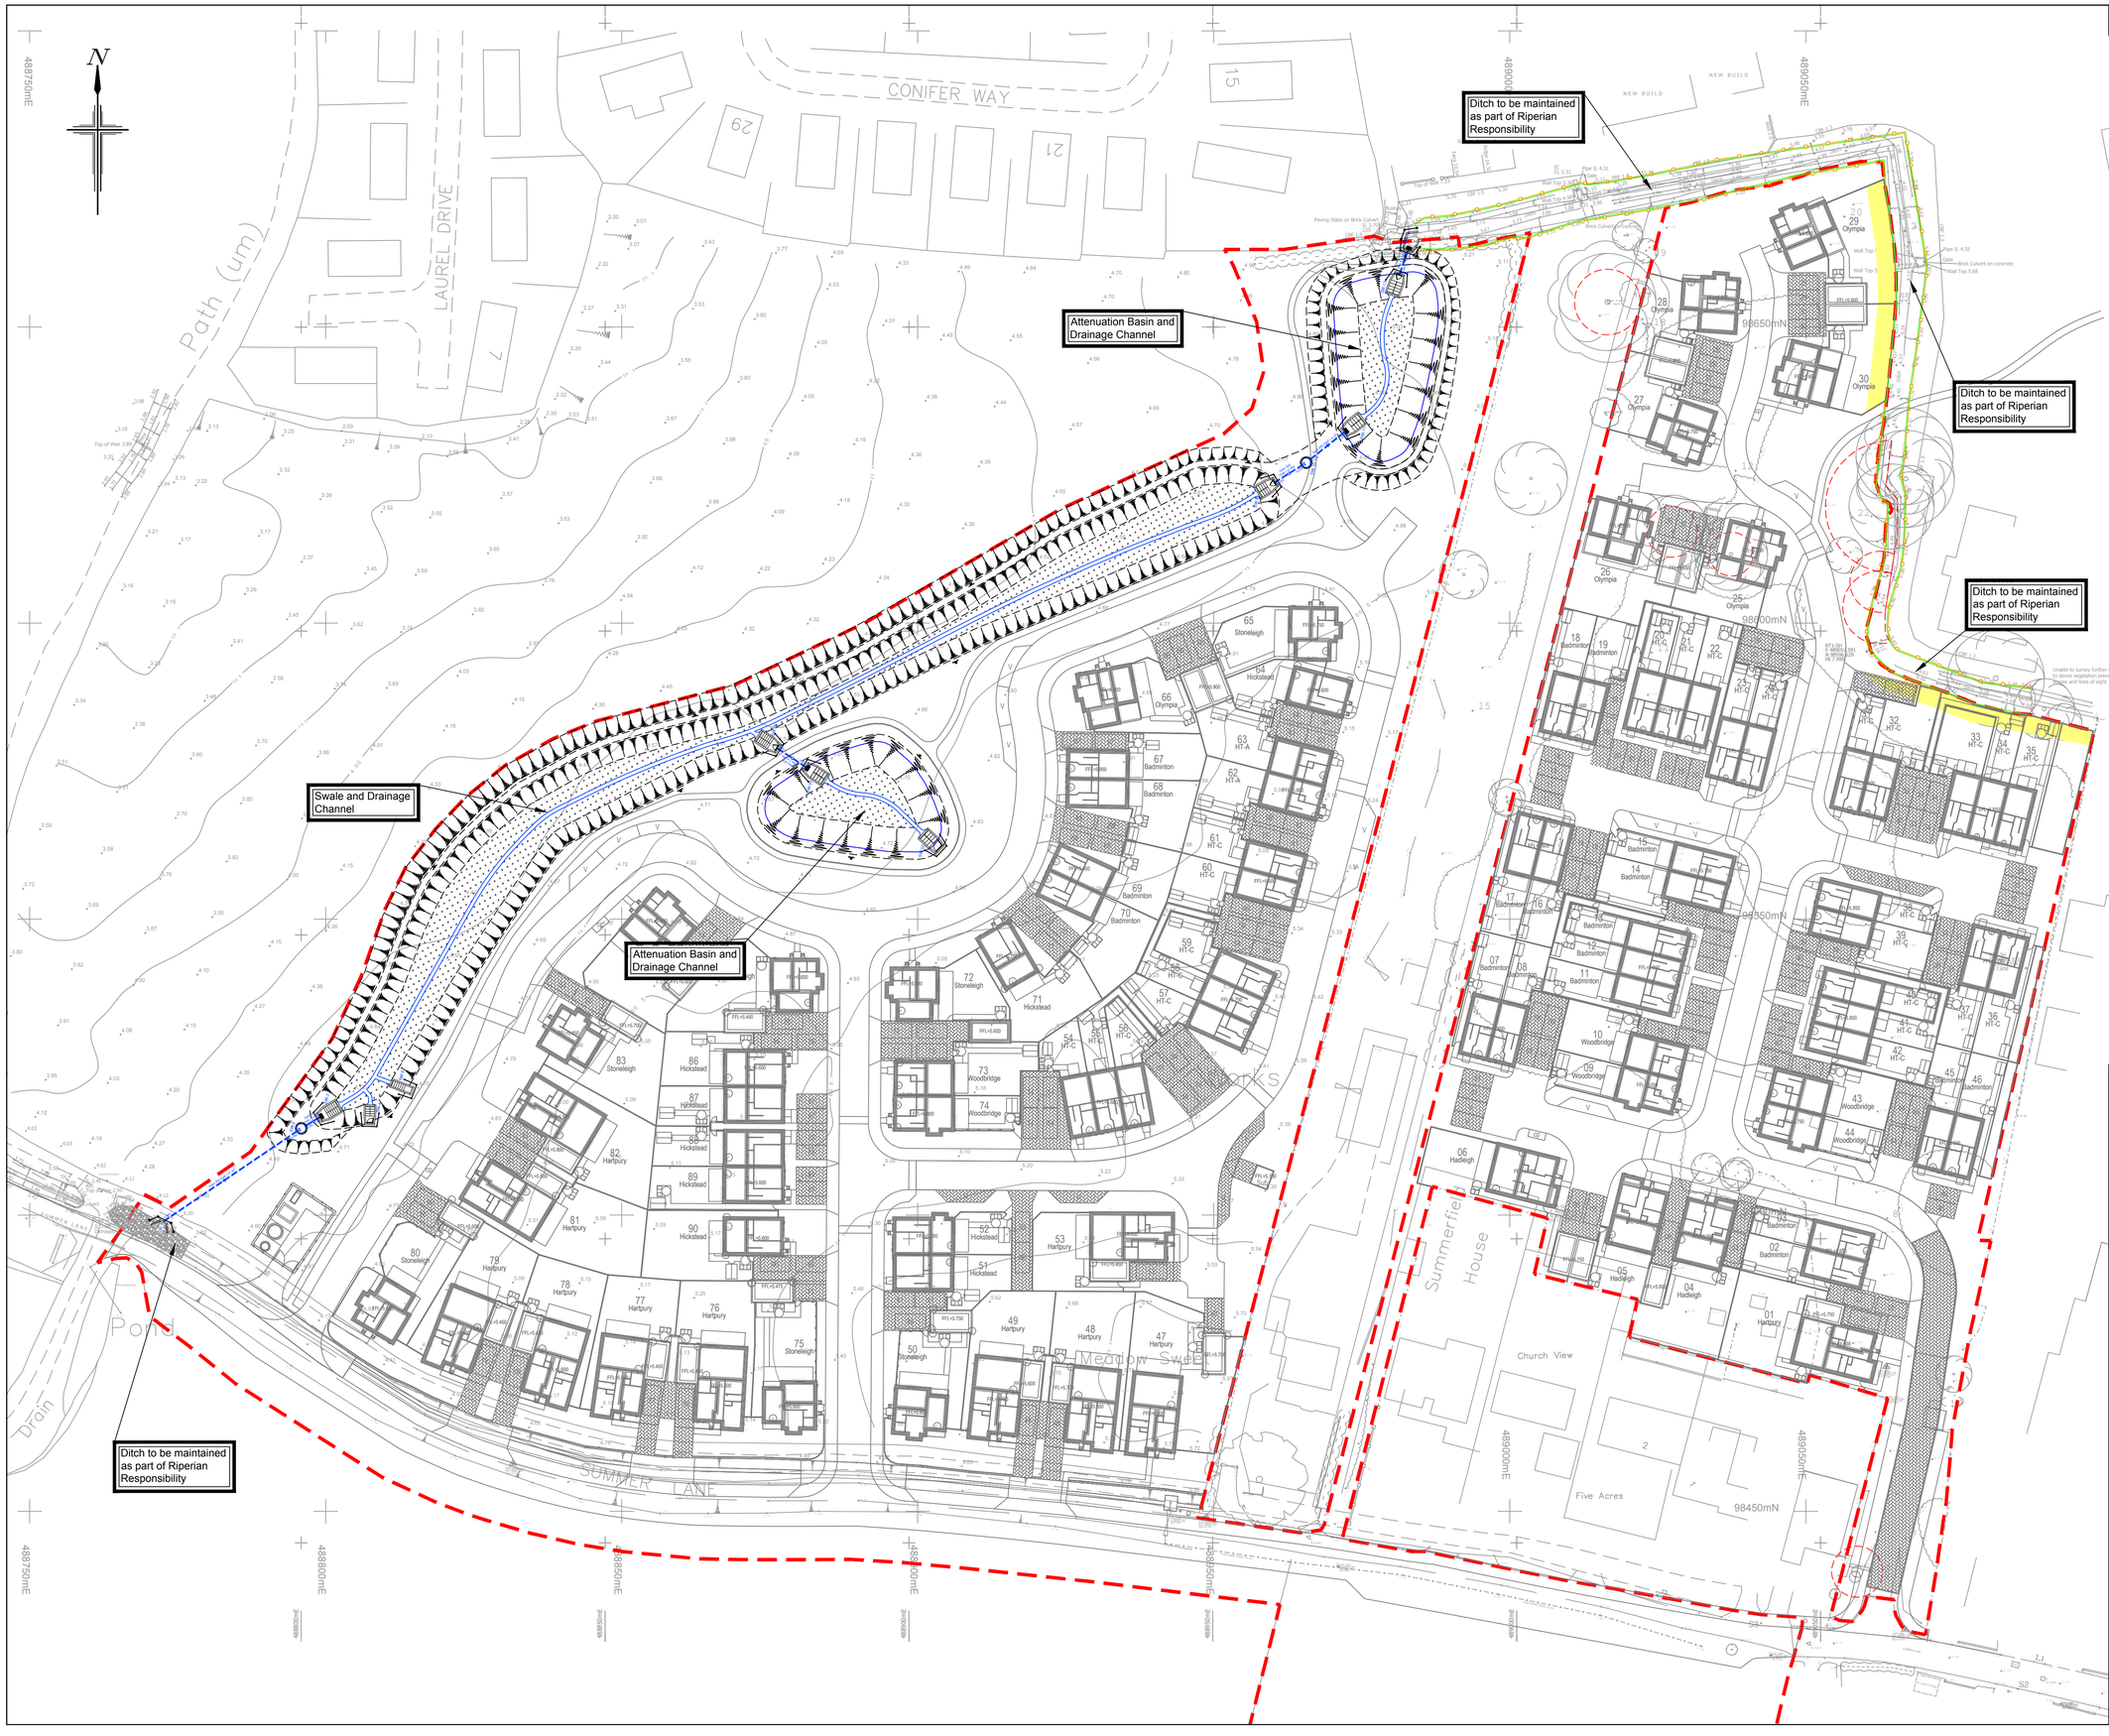

NOTES

1. All dimensions are in metres unless stated otherwise.
2. Do not scale from this drawing. Only written dimensions are to be used.
3. Site layout based on Kenn Scaddan Associates Ltd site plan issued to RCP in DWG format on 04.02.2020.
4. Architectural blocks based on Kenn Scaddan Associates Ltd received 11.02.2020.
5. Ditch survey based on Encompass Surveys Topographical Survey, drawing number ENC/270420/6JJ7D dated May 2020.
6. Tree Protection areas as per Abbor-Call Tree Survey, Drawing Number MW.190612.TS dated July 2019.
7. This drawing is for discussion purposes only.
8. ***ANY VARIANCE OR DISCREPANCY MUST BE REPORTED BACK TO RCP ENGINEERING BEFORE WORK BEGINS.***

KEY

- Site Boundary
- Top of Ditch
- 1100mm High Post and Rail Fence
- 3.0m Easement

0m 5m 10m 20m 30m 40m 50m

SCALE BAR 1:500 at A1

Rev.	Date	Details	By	Chkd	Appd

Client:- DREW SMITH LIMITED

Site:- SUMMER LANE PAGHAM

Drawing Title:- DITCH MAINTENANCE PLAN

Date: July 2020 | Scales: 1:500 at A1

Drawn: NW | Checked: TRS | Approved: TRS

Drawing No. DSM/E4761/014

FOR INFORMATION ONLY

RCP ARCHITECTURE & CIVIL ENGINEERING
Rogers Cory Partnership
Architectural and Civil Consultants
The Old School Old School Road
Hook Hampshire RG27 9NJ
T: 01256 769269 E: mail@rcpconsultants.co.uk W: rcpconsultants.co.uk