
ARUN DISTRICT COUNCIL P/193/19/RES

HOUSE TYPE - C [3 Unit Terrace v2]
Plot numbers: 11, 12, 13, 33, 34, 35, 40, 41, 42, 57, 58, 59


Technical housing Standard - NDSS Schedule
Affordable Rent Units - Plots 20-23 + 30-42 + 54-61

Technical requirement 10:

a: House Type C: 79sqm - 79.5sqm | 2.04sqm Built-in Storage provided
b: Provided: Bedroom 1 Double & Bedroom 2 Double
c: Not applicable
d: Bedroom 1 = 14.2sqm | Bedroom 2 = 13.1sqm
e: Bedroom 1 = 4.1m wide | Bedroom 2 = 3m wide
f: Not applicable
g: Not applicable
h: Not applicable

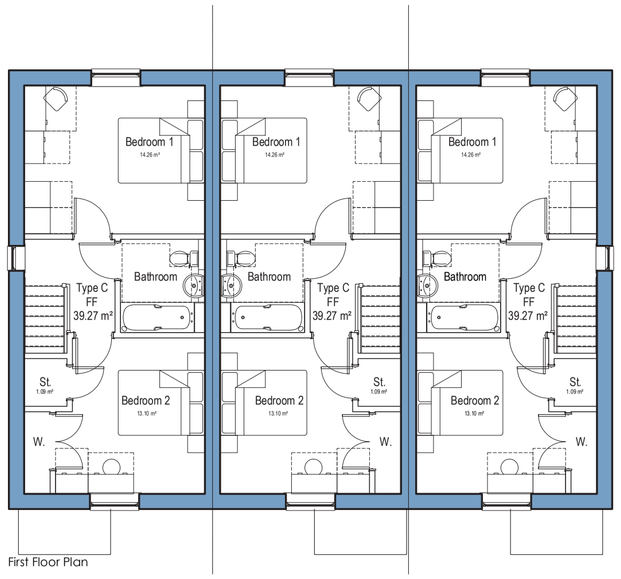


First Floor Plan

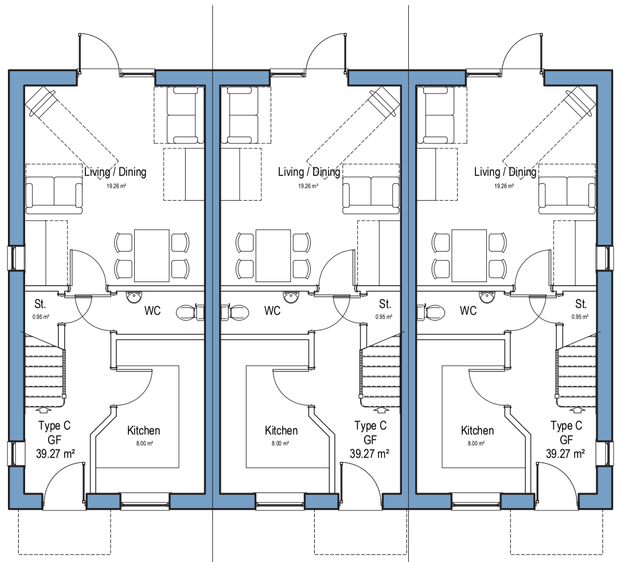


House Type C
Ground Floor Plan
2 Bed / 4 Person House
GIA: 79m²

House Type C
Ground Floor Plan
2 Bed / 4 Person House
GIA: 79m²

House Type C
Ground Floor Plan
2 Bed / 4 Person House
GIA: 79m²

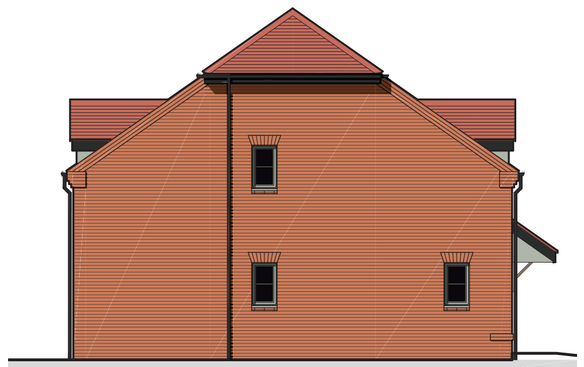
House Type C
Side Elevations


House Type C
Front Elevations

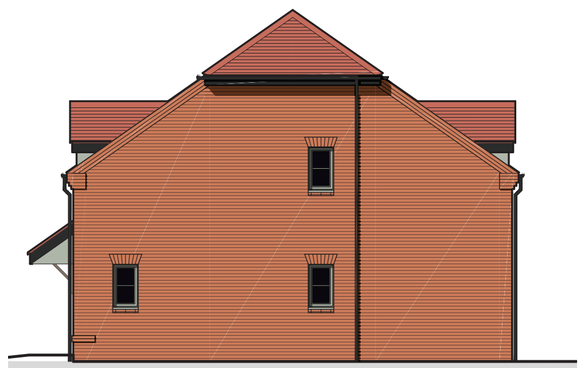
House Type C
Side Elevations


House Type C
Rear Elevations

0 1 2 5 10
(SCALE 1:100 @A1)

GENERAL NOTES:
1. This drawing is the copyright of Kenn Scaddan Associates Ltd and may not be copied, altered or reproduced in any form or passed on to a third party without written consent. If in doubt ASK.
2. The drawing reflects current standards and legislation agreed for this project at the time of original issue.

REV	DATE	DESCRIPTION	REV BY	CKD BY
D	28.10.19	Additional plots added	DRK	SS
C	04.07.19	NDSS Schedule included	CG	
B	28.06.19	RMA Issue	CG	
A	21.06.19	Revised Layout	CG	DRK
WIP	04.06.19	First issue	CG	DRK

CLIENT
DREW SMITH GROUP

kenn scaddan associates architects

PROJECT
Land off Summer Lane
PAGHAM
West Sussex

DRAWING TITLE
HOUSE TYPE - C
Plans & Elevations

DRAWING STATUS: PLANNING
SCALE: 1:100 @ A1
PROJECT NO. | DRAWING NO.: 1177 PD115
REVISION: D
DRAWN BY: CG

CONCEPT HOUSE 35 KINGSTON CRESCENT NORTH END PORTSMOUTH HAMPSHIRE PO2 8AA
t - 023 9267 3618 f - 023 9267 9819 www.ksahd.co.uk info@ksahd.co.uk
SGS architecture planning design project management RIBA Chartered Practice