

NOTES:
Dimensions to be checked on site before commencing work. any discrepancies shall be reported to Curtis Leeves Technical Ltd. immediately.
Do not scale from these drawings except for planning purposes.
Use figured dimensions only.
Where applicable this drawing is to be read in conjunction with other consultants' drawings.
This drawing is the copyright of Curtis Leeves Technical Ltd. and may not be copied, altered or reproduced in any way, or passed to a third party, without written authority.

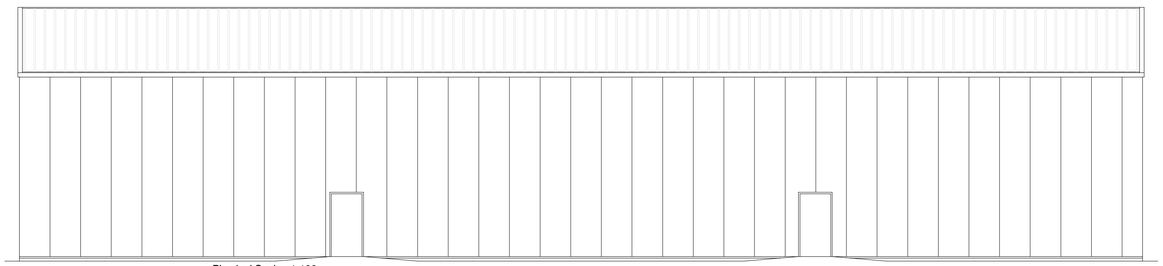


North West Elevation

Physical Scale 1:100
0 2m 4m

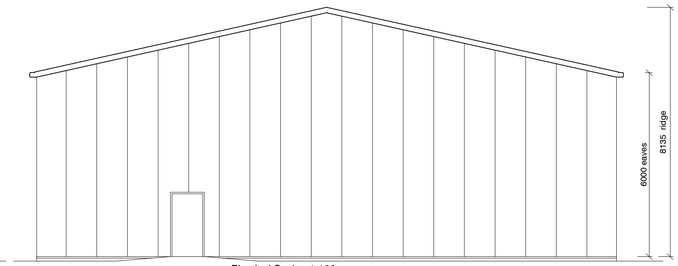


North East Elevation

Physical Scale 1:100
0 2m 4m

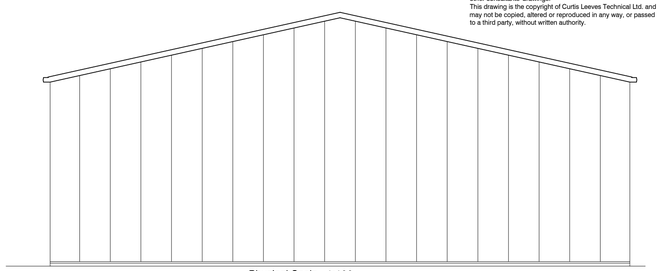

South West Elevation

Physical Scale 1:100
0 2m 4m

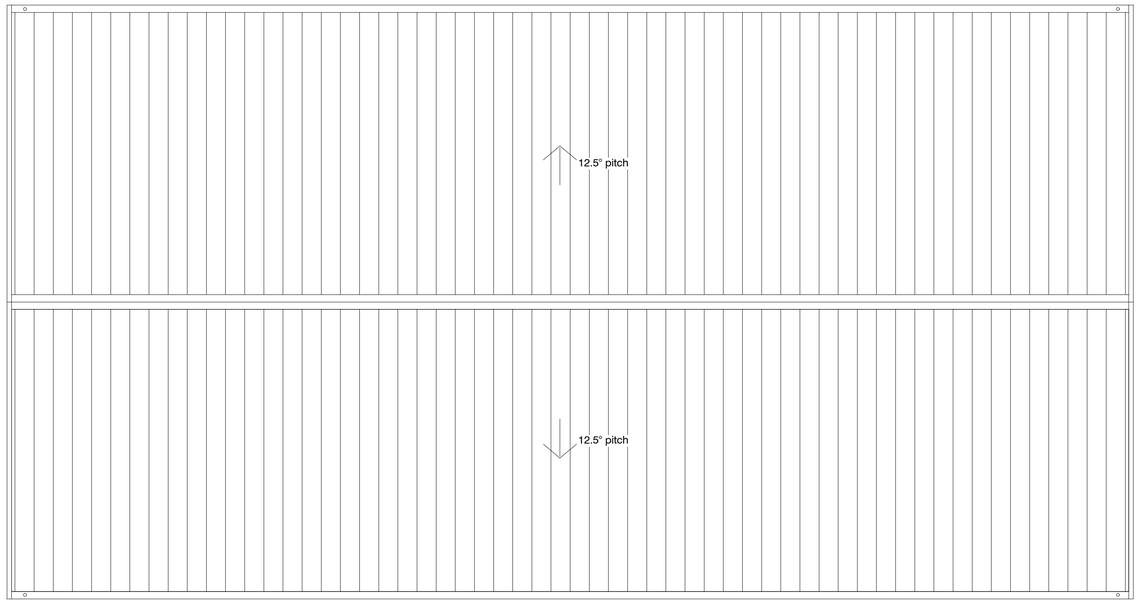

Roof Plan

Physical Scale 1:100
0 2m 4m



South East Elevation


Physical Scale 1:100
0 2m 4m

Profiled metal roof - Goosewing Grey.

Profiled metal vertical wall cladding - Moorland Green.


Roller shutter doors - Galvanised Steel.

Personnel doors / fire exits - Moorland Green.

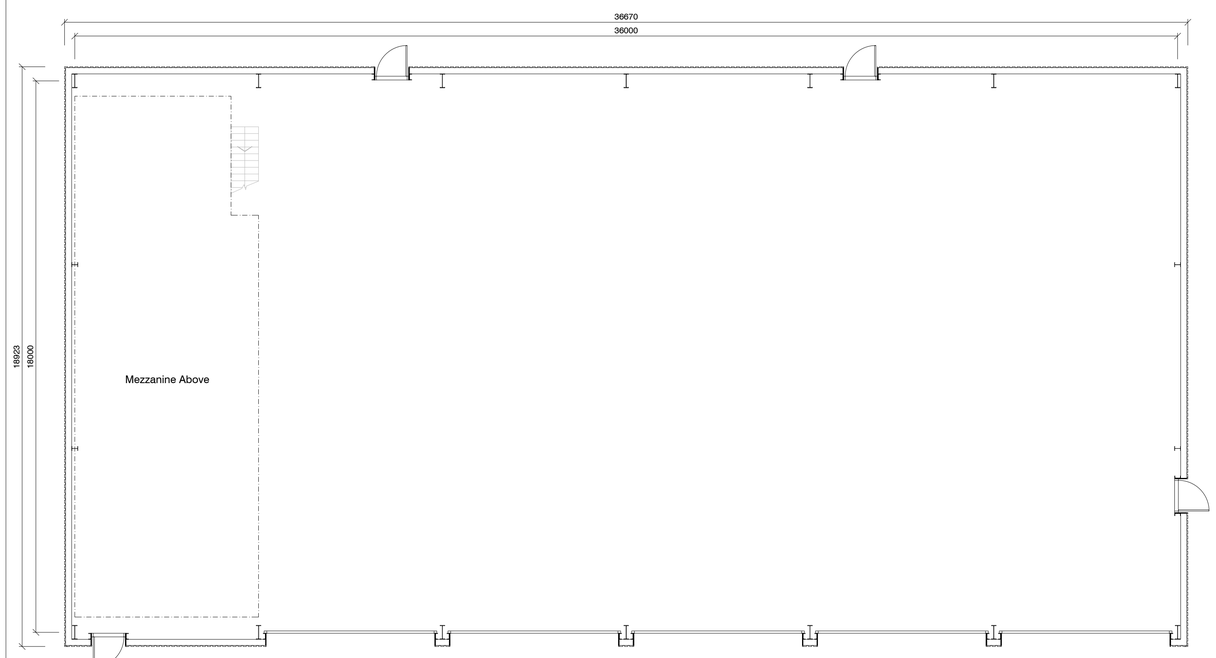

Floor Plan

Physical Scale 1:100
0 2m 4m

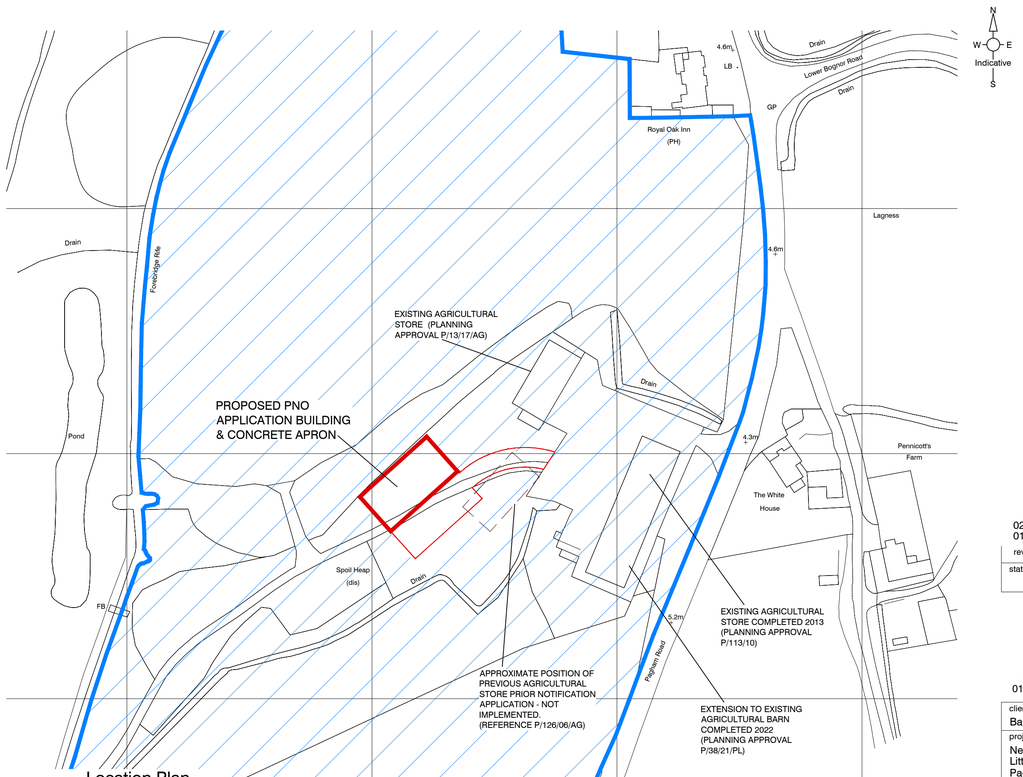

Location Plan

© Crown Copyright and database rights 2026 OS 100047474.

Physical Scale 1:1250
0 25m 50m

rev	description	date
02	Issued for planning.	03.06.26
01	Issued for comment.	28.05.26

status: PLANNING

CURTIS LEEVES TECHNICAL LTD
01243 378070 I mail@cltechnical.co.uk

client	Barfoot Farms Limited
project	New Agricultural Barn Little Sefter Farm Pagham
title	Location Plan Floor Plan & Elevations

date	scale @ A1	drawn	chkd
May 2026	as shown	JP	GBC
project no. 2608	drawing no. P001		rev 02