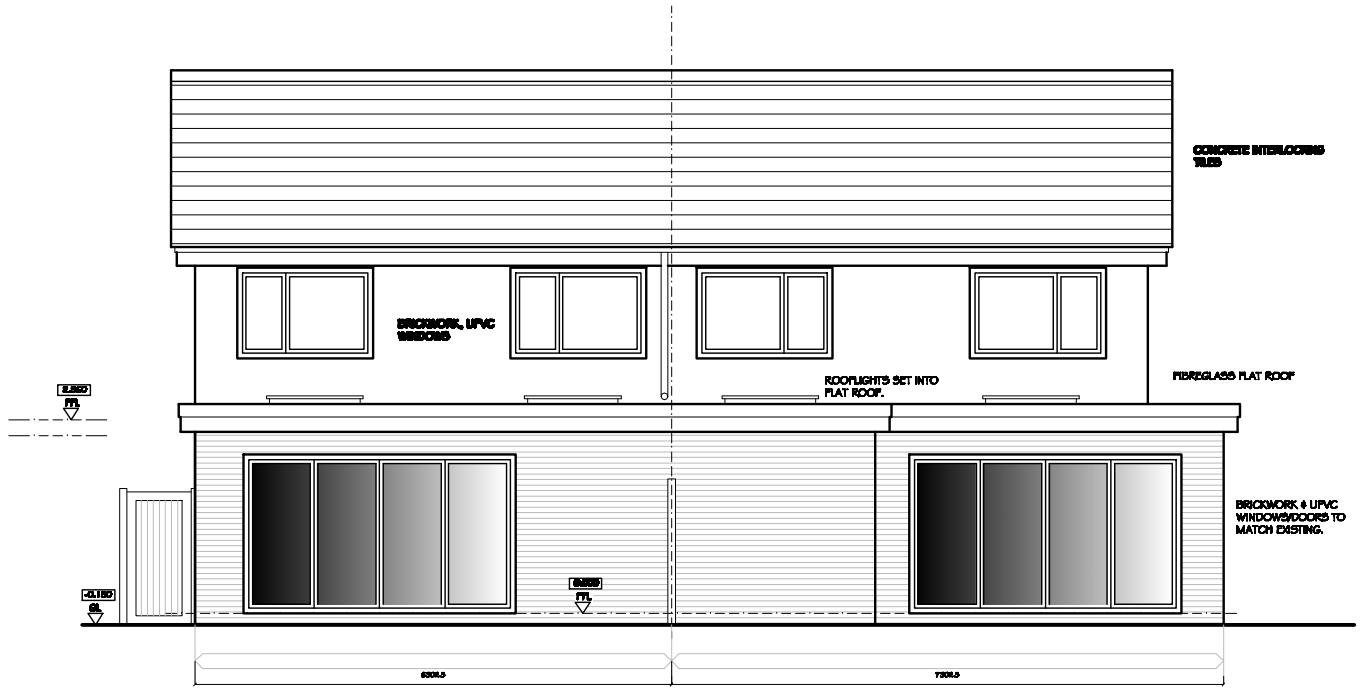

NORTH ELEVATION

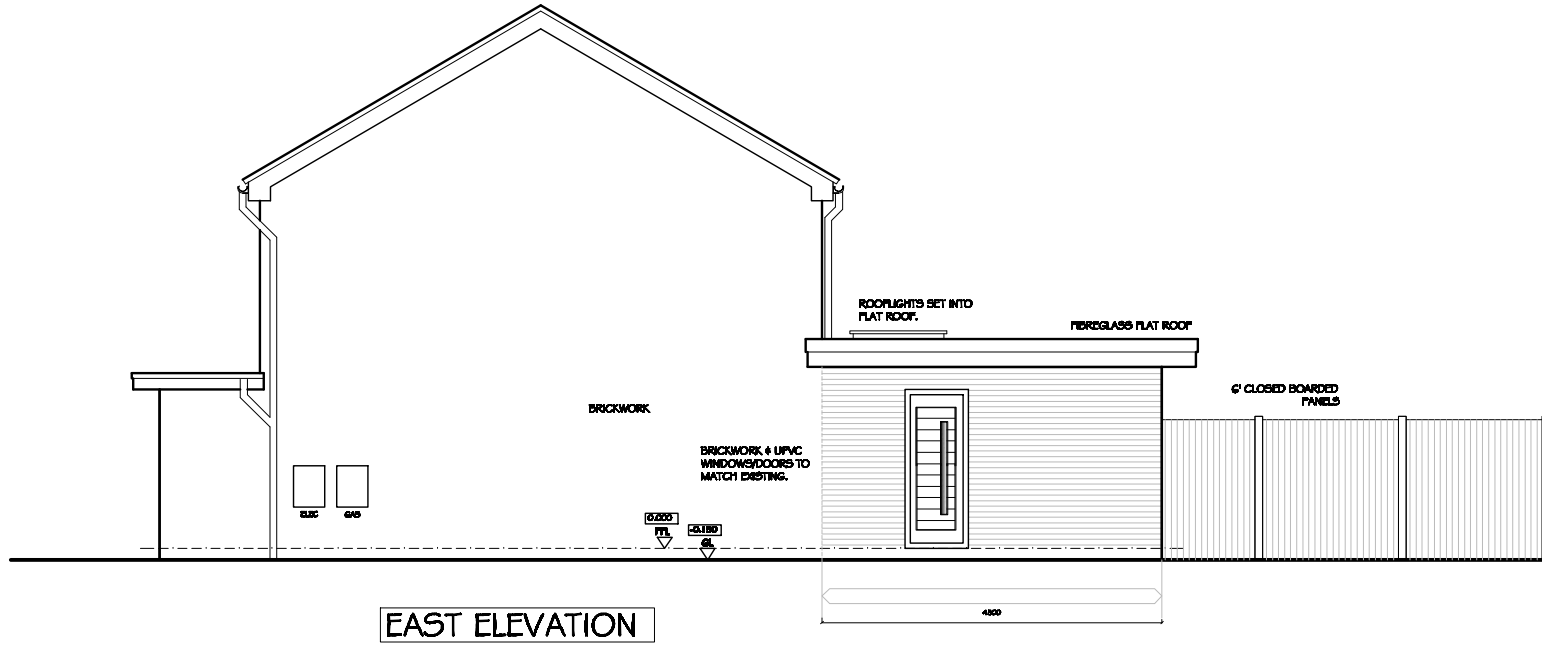

EAST ELEVATION

SOUTH ELEVATION

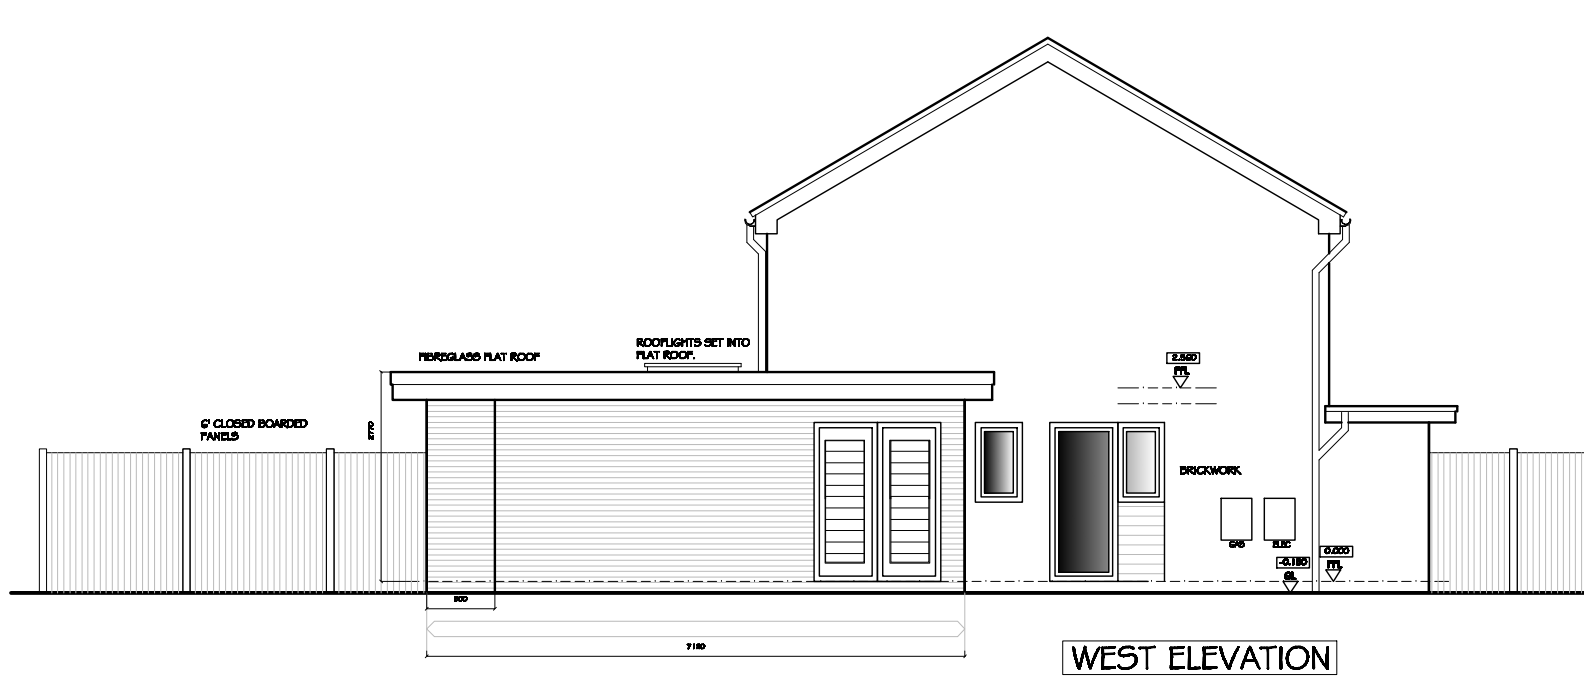

WEST ELEVATION

sketch 11/12/2013 PROPOSED ELEVATIONS - PRELIMINARY

Rudi Designs
10 Barton Way, Bracklesham Bay, Chichester, PO20 8JD TEL: 07792 379302

LOCATION: Shane Sutton & Scott Davies 7 & 9 Ledbury Way Pagham PO21 3JP	DRAWING: Proposed Elevations
Date: Nov 2013	Drawn by: Rudi
Drawing No: RD/0035/04	Scale: 1:100 @ A3

ARUN DISTRICT COUNCIL P/71/14/