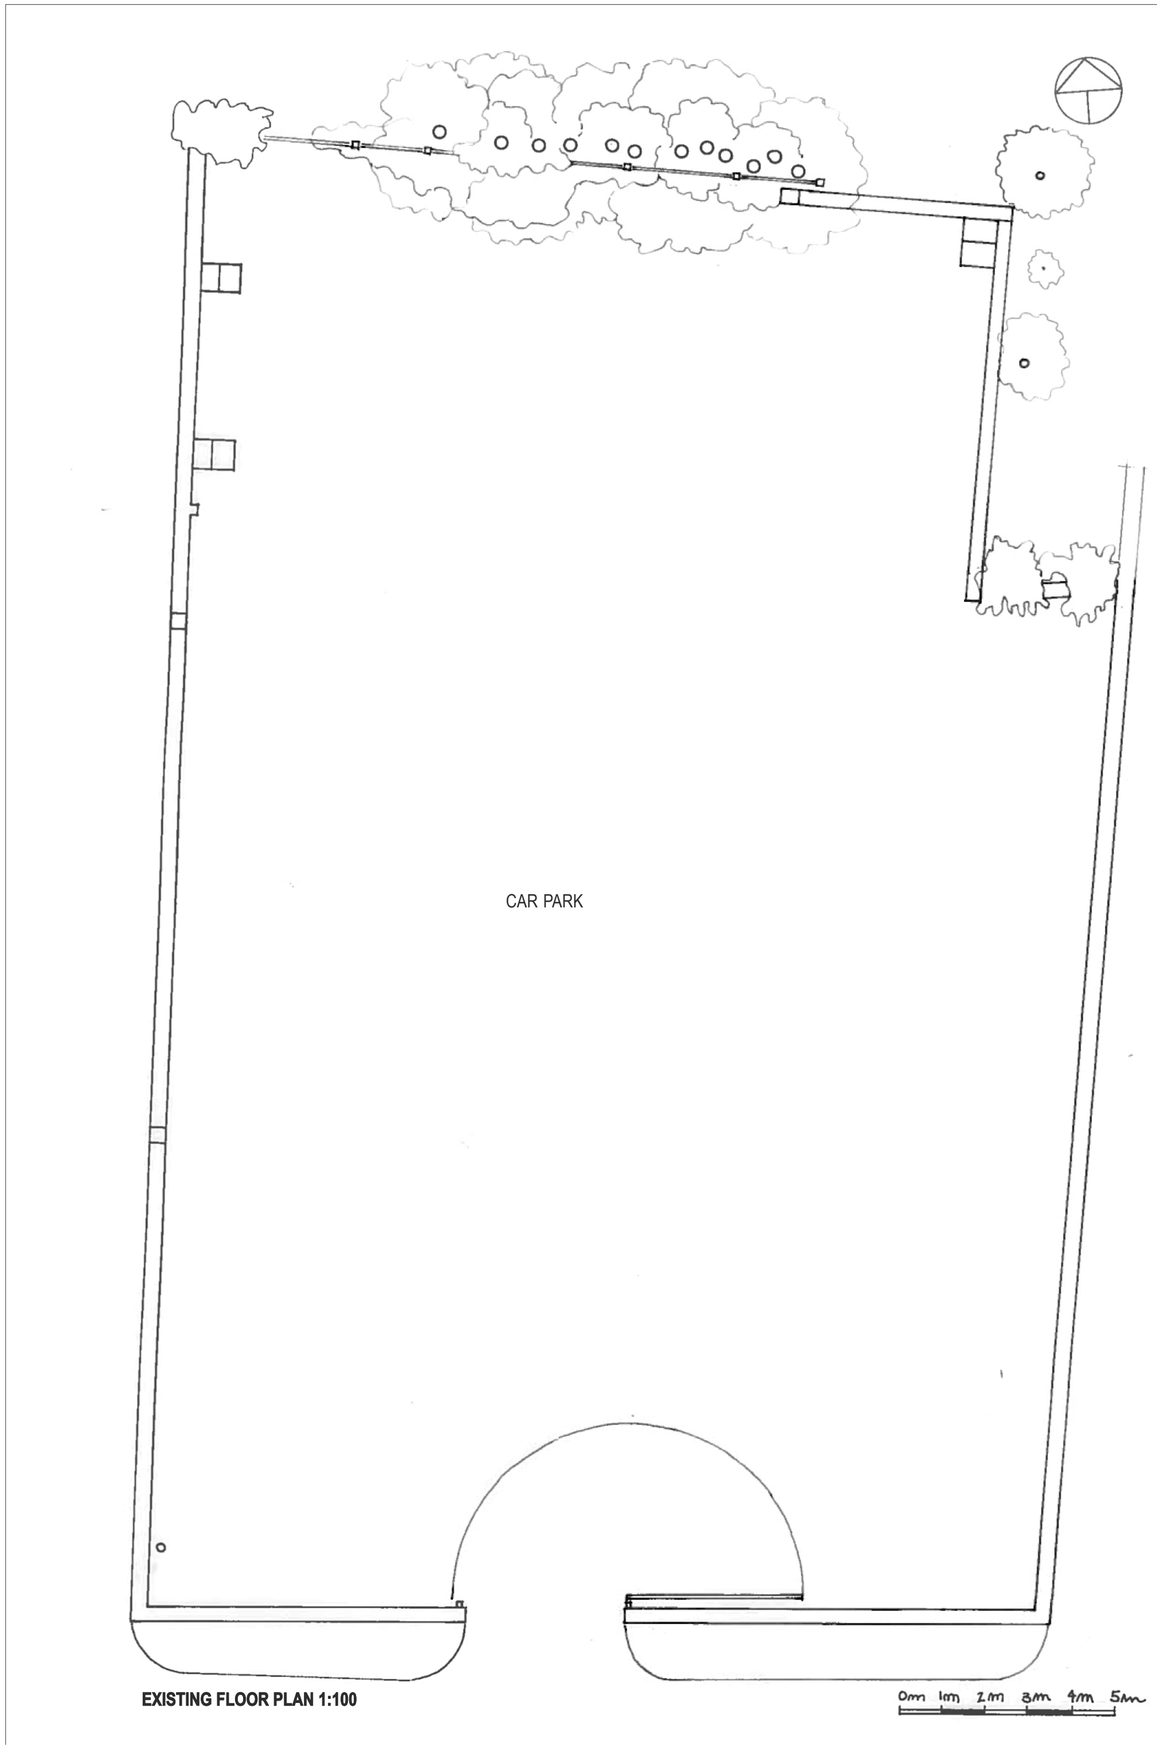

EXISTING FLOOR PLAN 1:100

ARUN DISTRICT COUNCIL P/91/18/PL

Church of St. Thomas 'A' Becket, Pagham

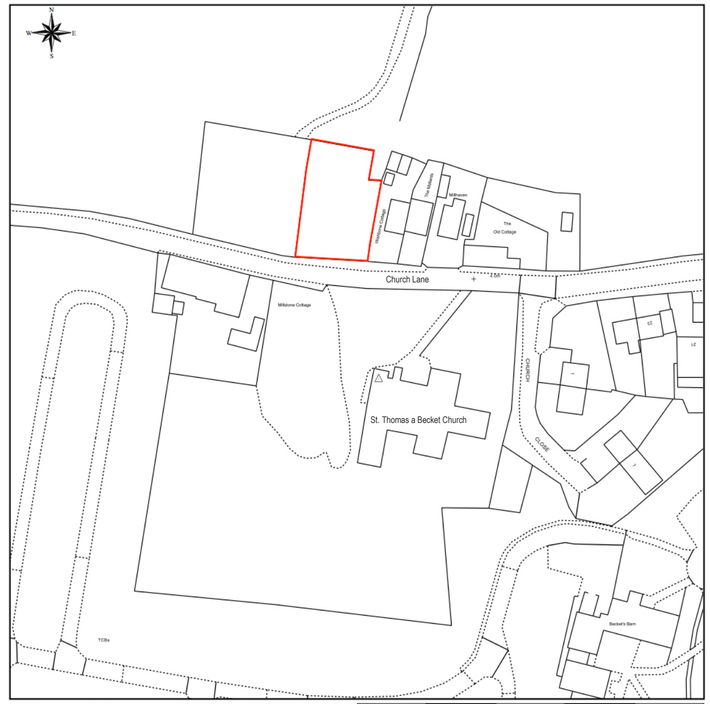

This Plan includes the following Licensed Data: OS MasterMap Black and White PDF Location Plan by the Ordnance Survey National Geographic Database and incorporating surveyed revision available at the date of production. Reproduction in whole or in part is prohibited without the prior permission of Ordnance Survey. The representation of a road, track or path is no evidence of a right of way. The representation of features, as lines is no evidence of a property boundary. © Crown copyright and database rights, 2018. Ordnance Survey 0100031673

Scale: 1:1250, paper size: A4

C14.01

St. Thomas 'A' Becket: Site location plan for a storage container in the church car park

Ordnance Survey Licensed Mapping

plans ahead by emapsite™

Prepared by: Simon Dyson, 19-10-2018

LOCATION PLAN 1:1250

hmdw architects ltd

The Old Church
Whyke Road, Chichester
tel: 01243 530 322
fax: 01243 785 224
chichester@hmdw-architects.co.uk
www.hmdw-architects.co.uk

Project
ST. THOMAS A BECKET CHURCH
STORAGE CONTAINER IN CAR PARK

Drawing
Location Plan: 1:1250
Existing Floor Plan: 1:100

Scale	Date
	25.10.2018

Job No. - Drg. No.	Revision	Drawn	Checked
C14.01 001		LG	