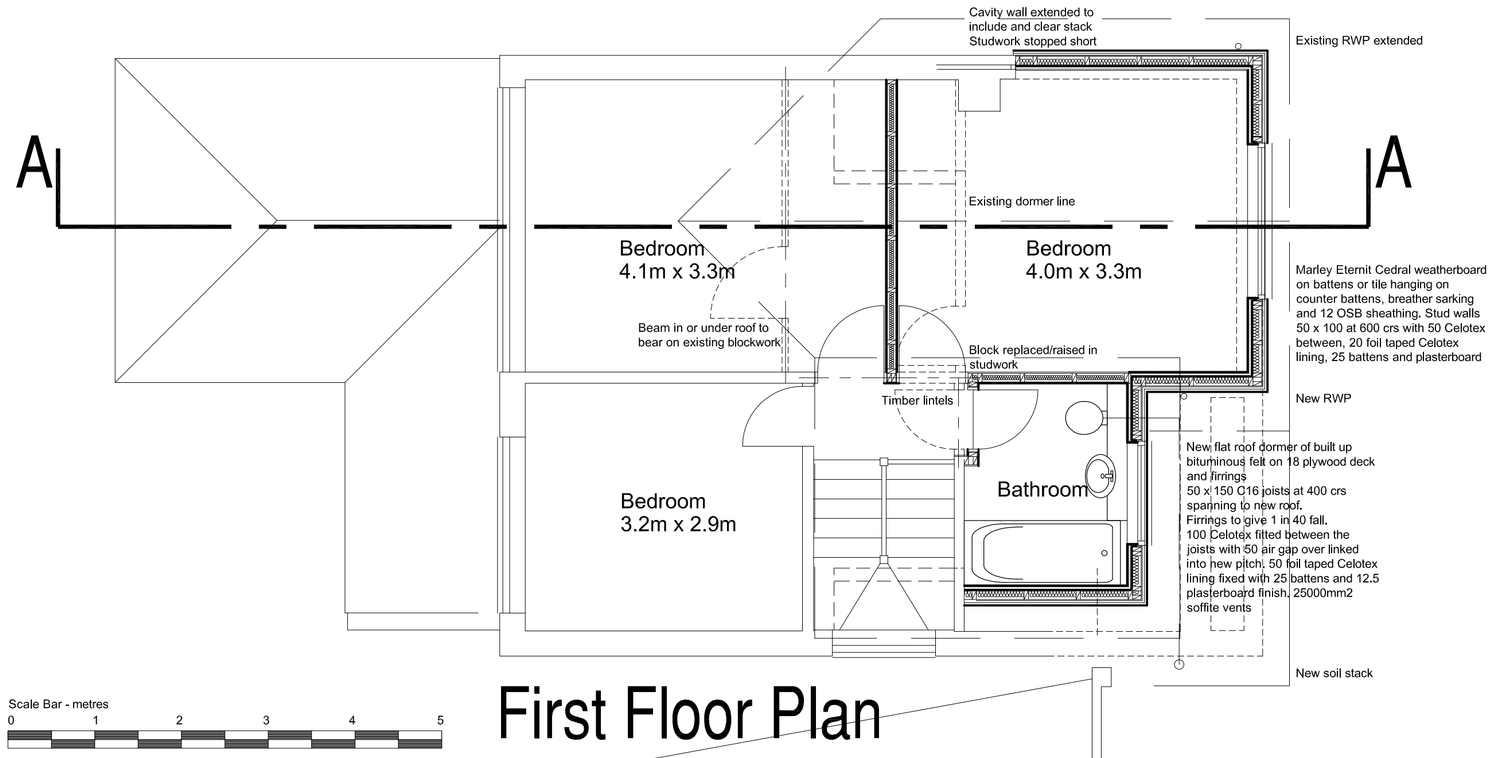

First Floor Plan

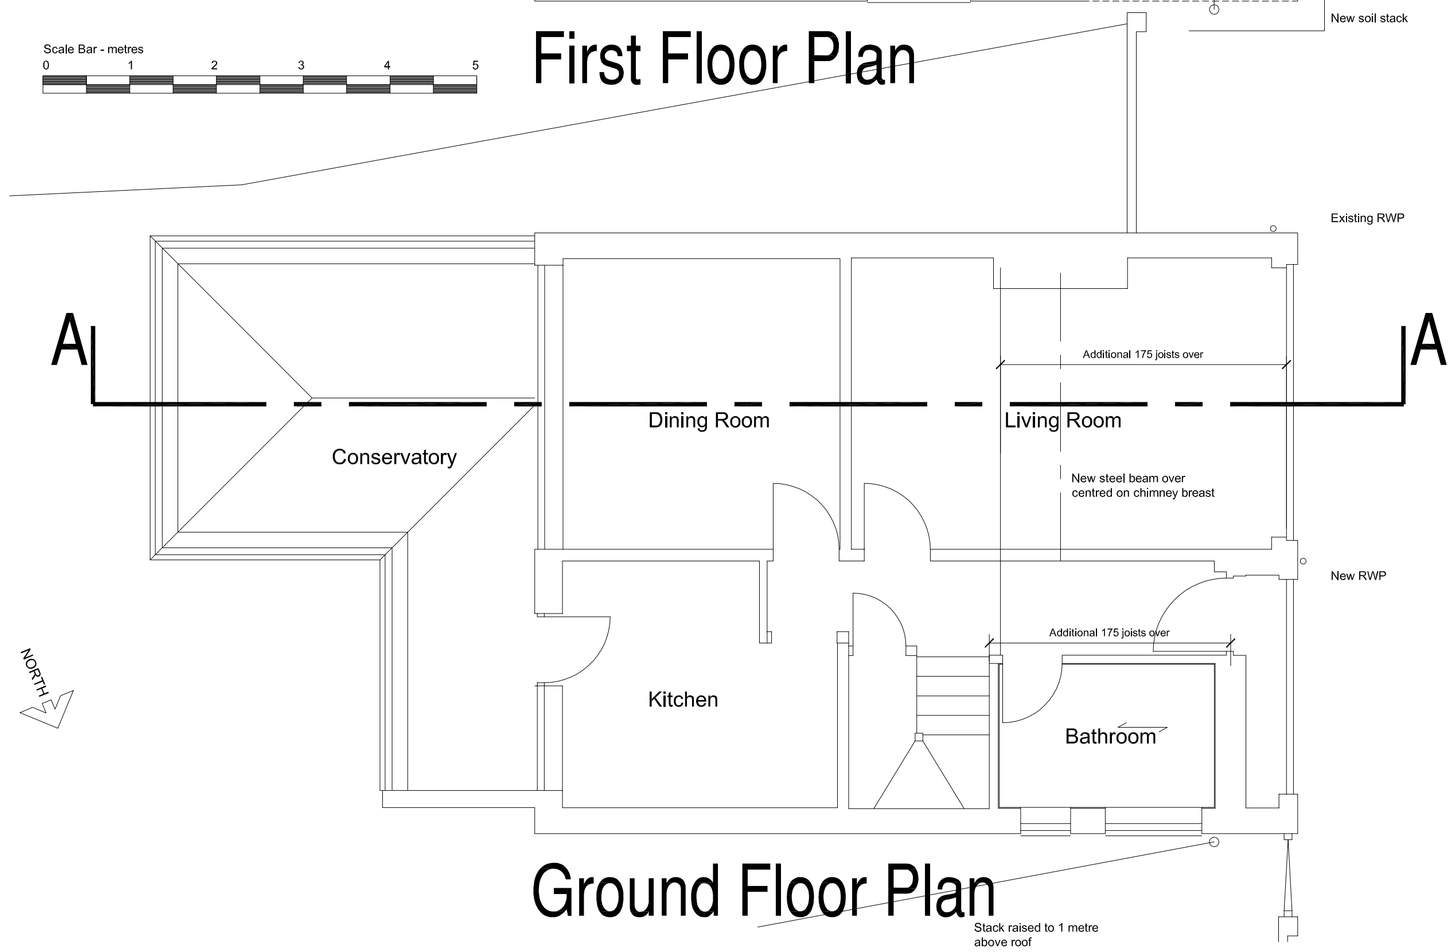

Ground Floor Plan

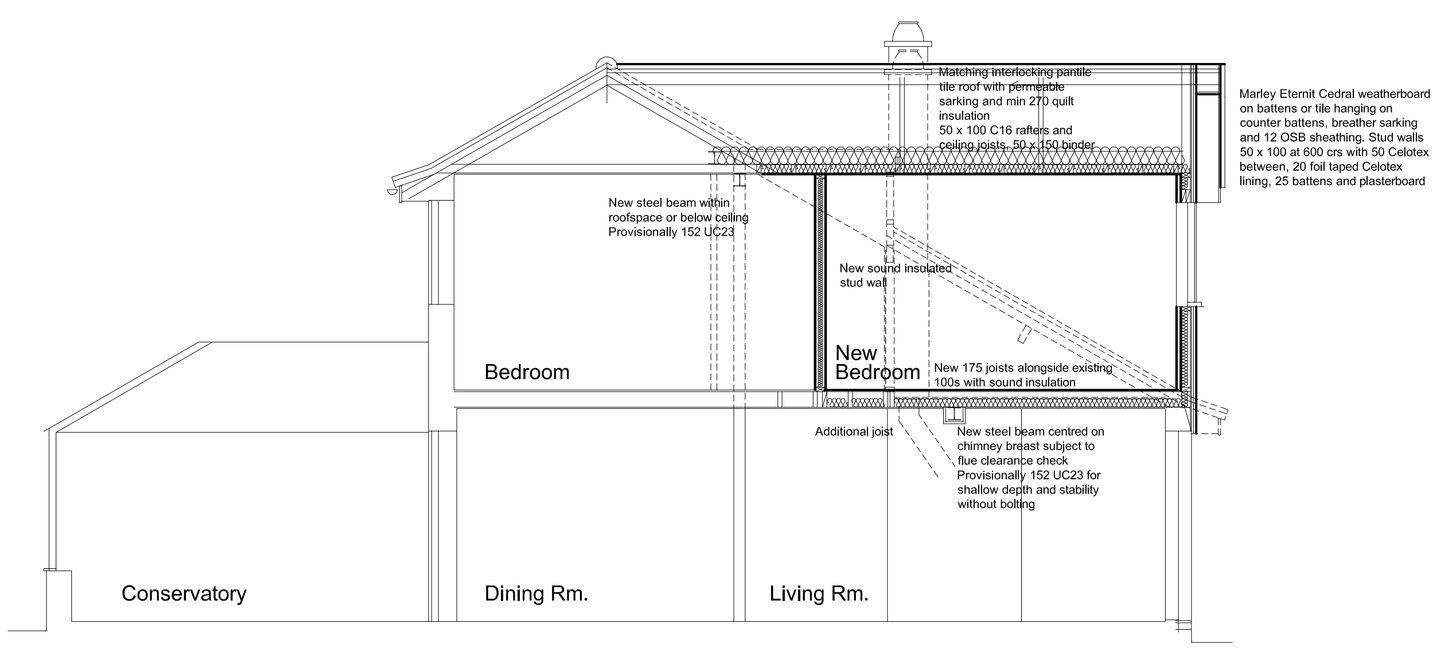

Section A

West Elevation

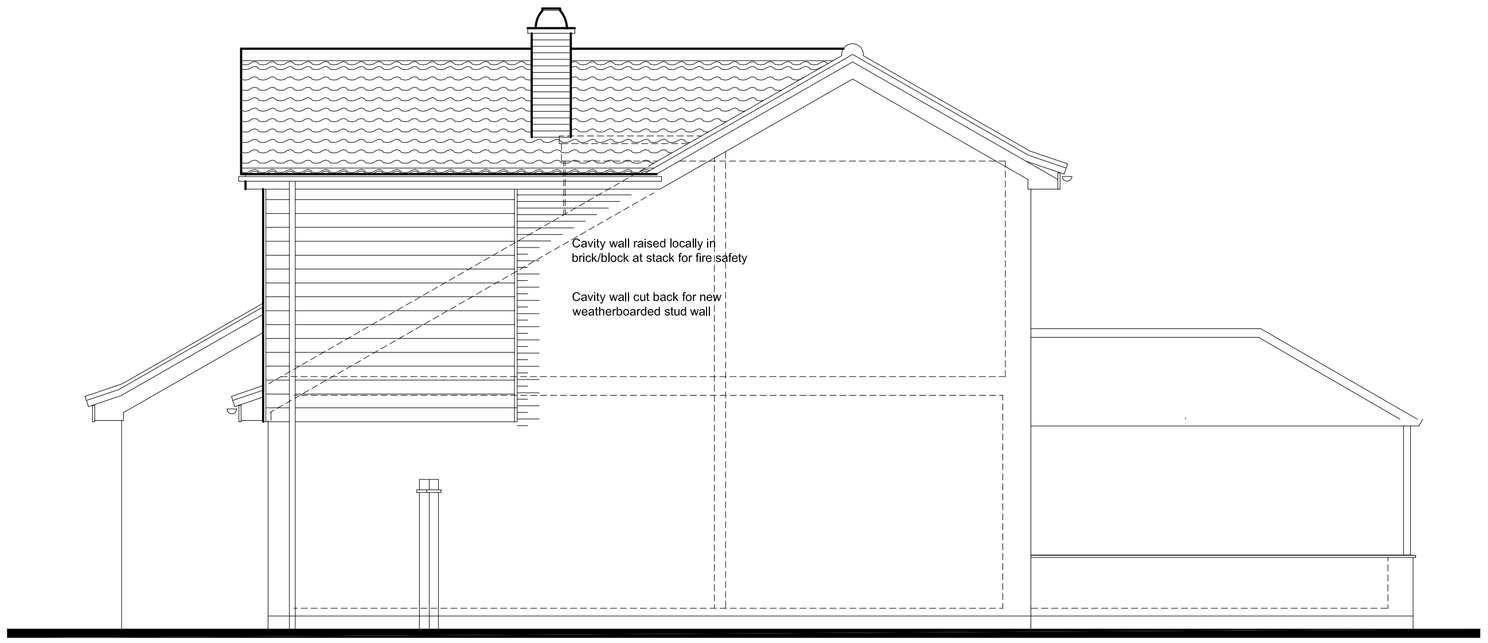

South Elevation

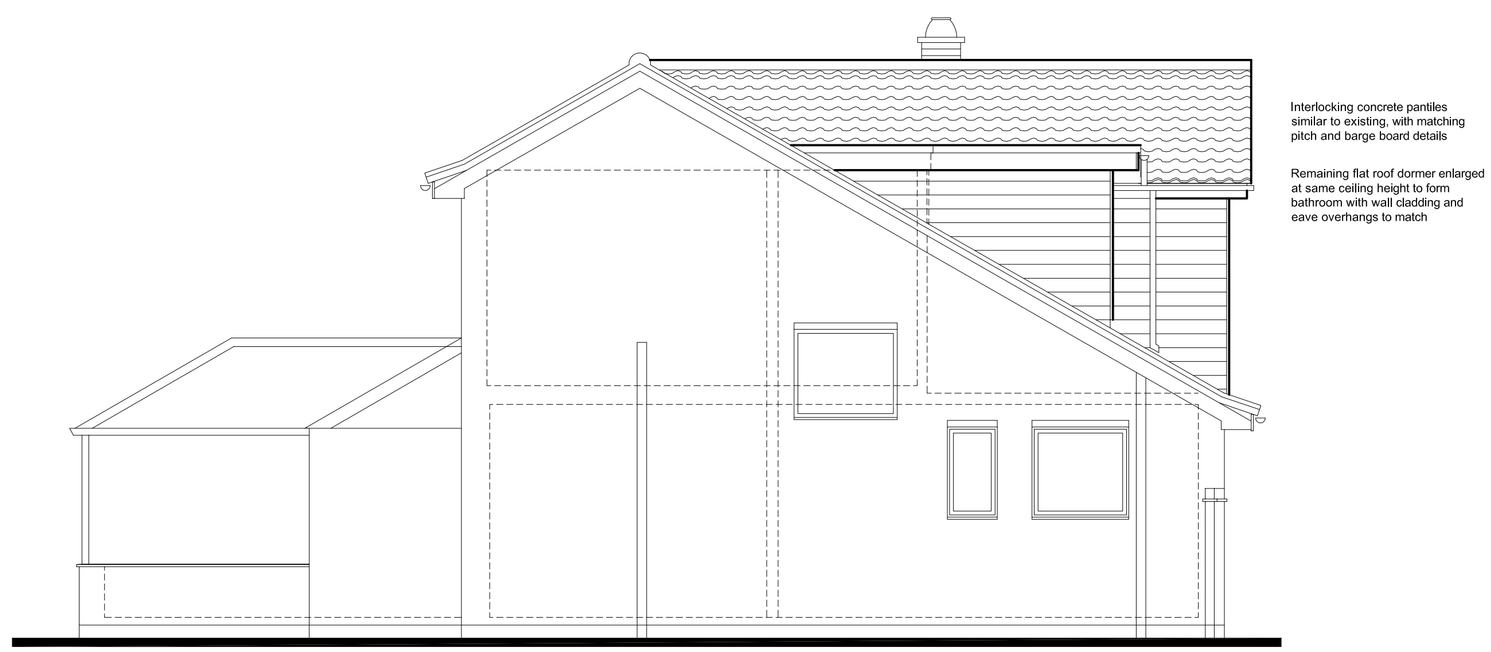

North Elevation

NOTE
DO NOT SCALE FROM THIS DRAWING. ALL DIMENSIONS RELATING TO SUB-CONTRACTORS OR SUPPLIERS WORK MUST BE CHECKED AND AGREED BETWEEN THE GENERAL CONTRACTOR AND THE SUB-CONTRACTORS AND SUPPLIERS. ALL DIMENSIONS ARE IN MILLIMETRES. IF IN DOUBT ASK.THIS DRAWING MAY BE SCALED FOR PLANNING PURPOSES ONLY. ALL WORKS OR MATERIALS INDICATED ON THE DRAWING ARE TO BE TO THE LATEST BRITISH STANDARDS AND ARE TO BE CARRIED OUT IN ACCORDANCE WITH THE RELEVANT CODES OF PRACTICE OR RECOGNIZED TRADE ASSOCIATION RECOMMENDATIONS AND PUBLICATIONS. © THIS DRAWING IS THE COPYRIGHT OF NASH AND PARTNERS LTD.

NASH & PARTNERS
5 Dukes Court, Bognor Road, chichester, west sussex, po19 8fx, tel 01243 815720, email: office@nashpl.com

Client
Mr. & Mrs. Gwynn

Location
3 Lake View
Pagham

Drawing Title
Proposed First Floor Extension and Dormer Plans Elevations and Section

Date	Drawn By	Scale
Sept 2013	ARV	1:50

CAD file name
I:\#GENERAL\Lake View\3 Lake View.dwg

Drawing No	Revision
1734/SK-10	#

ARUN DISTRICT COUNCIL PP/0137