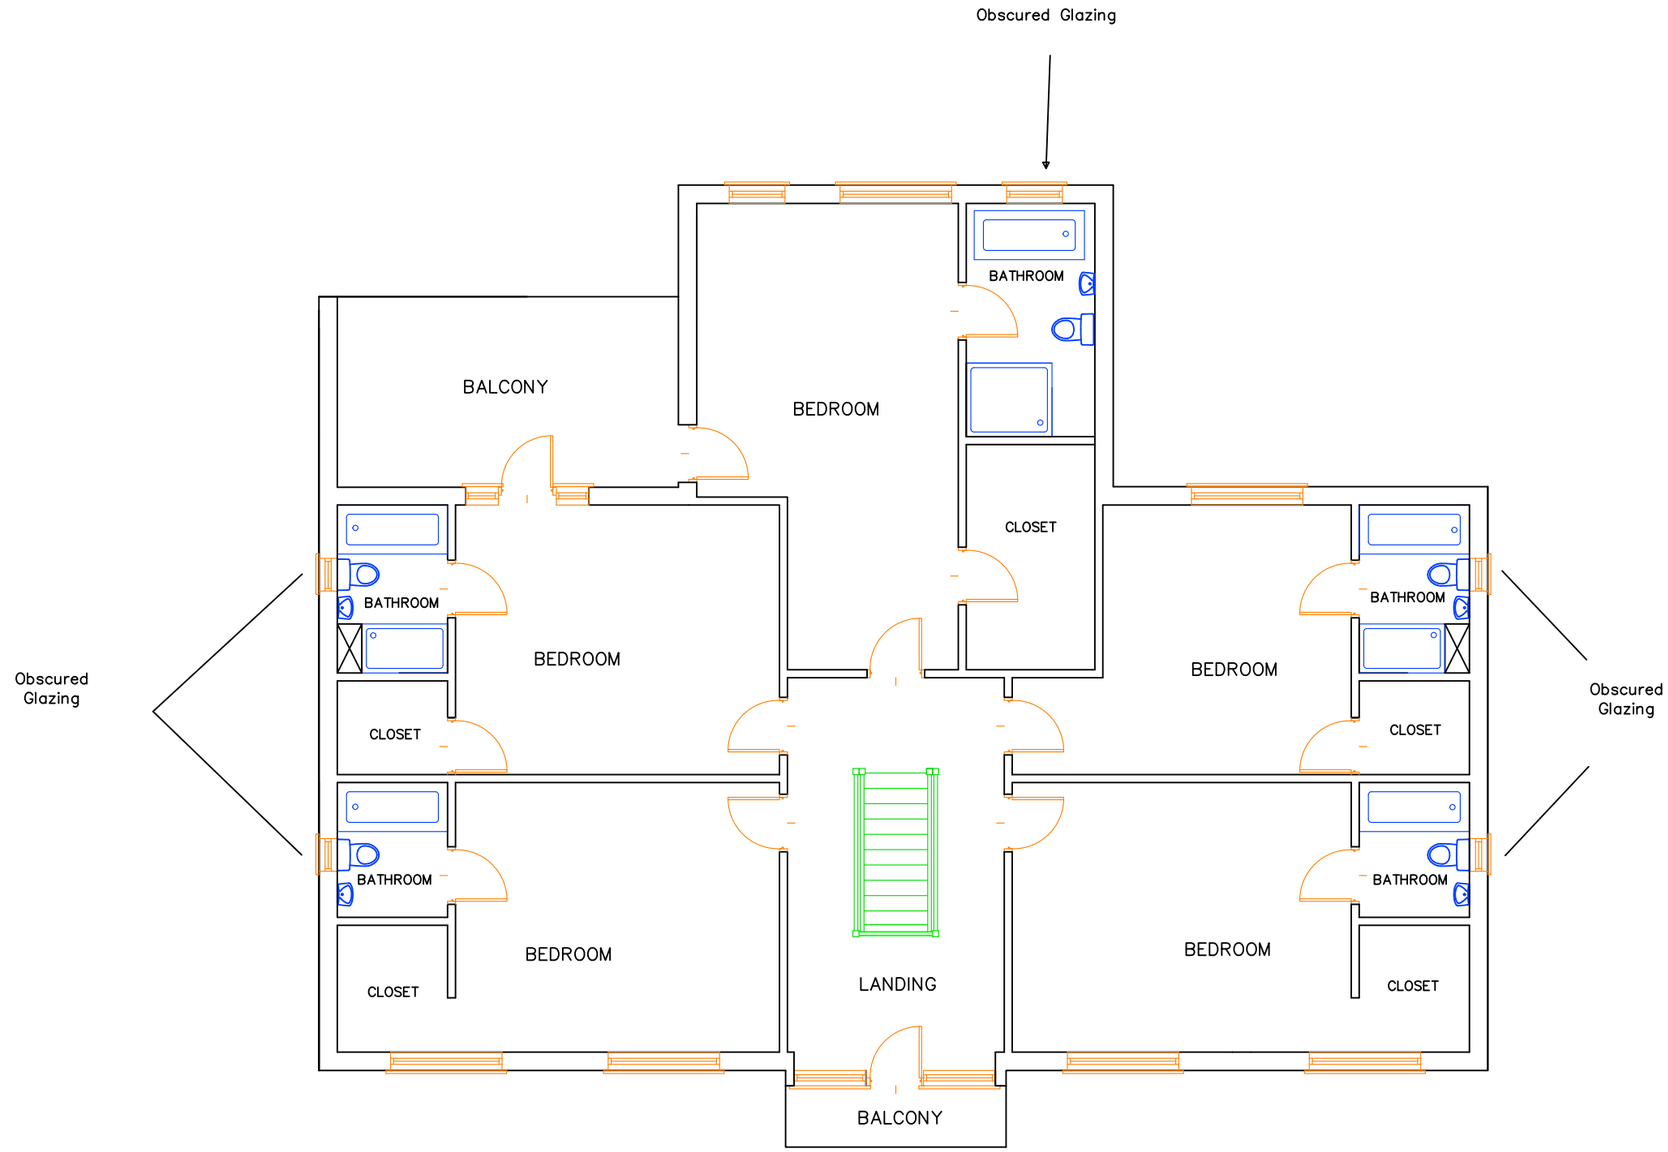


NOTES

m

0 1 2 3 4

Project:
2 Pagham Road, Pagham,
Bognor Regis, West Sussex

Title:
PROPOSED FIRST FLOOR PLAN

Scale:	Date:
1:100	10/10/2018
	Drawn: PCW

Paper Size:	Drawing:	Rev:
A3	P005	A

© Property of P.Wright, 2 PAGHAM ROAD, BOGNOR REGIS, PO21 4NP.
All rights of the copyright holders reserved. Unauthorised copying, hiring lending of this data for financial or commercial gain is prohibited