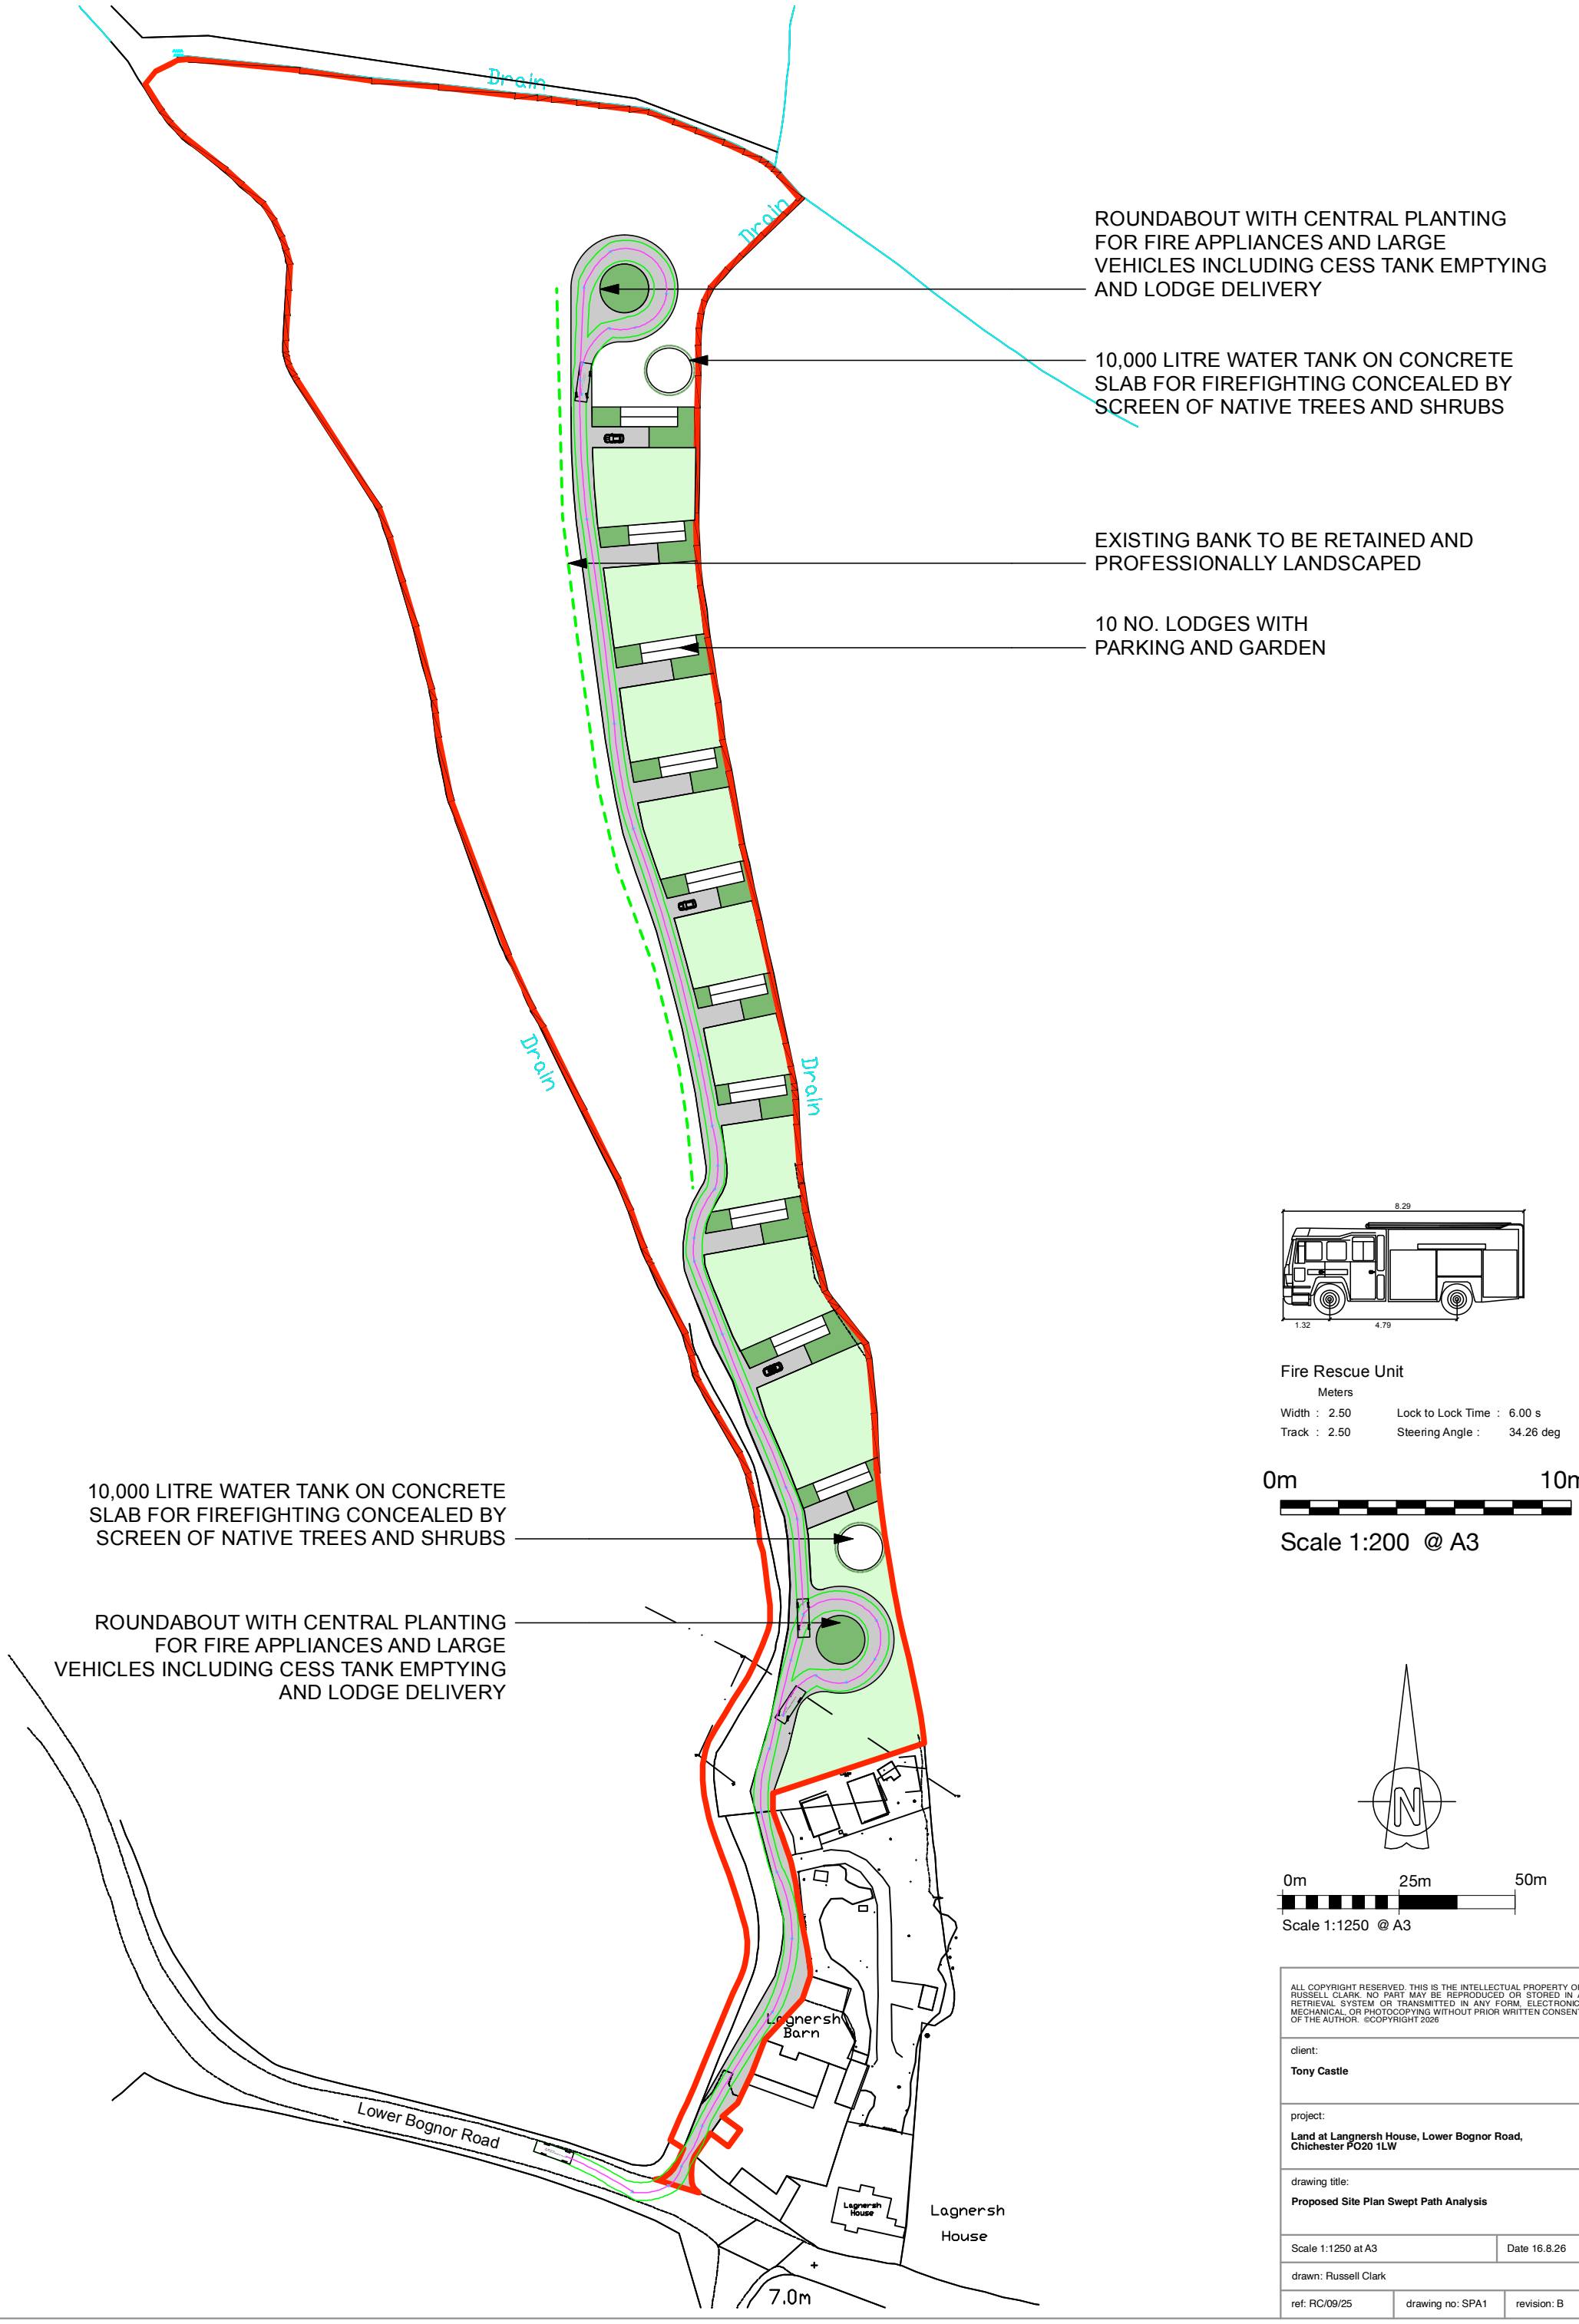


ALL COPYRIGHT RESERVED. THIS IS THE INTELLECTUAL PROPERTY OF RUSSELL CLARK. NO PART MAY BE REPRODUCED OR STORED IN A RETRIEVAL SYSTEM OR TRANSMITTED IN ANY FORM, ELECTRONIC, MECHANICAL, OR PHOTOCOPYING WITHOUT PRIOR WRITTEN CONSENT OF THE AUTHOR. ©COPYRIGHT 2026

client:

Tony Castle

project:

Land at Langnersh House, Lower Bognor Road, Chichester PO20 1LW

drawing title:

Proposed Site Plan Swept Path Analysis

Scale 1:1250 at A3	Date 16.8.26
drawn: Russell Clark	
ref: RC/09/25	drawing no: SPA1 revision: B