
CDM 2007 Health & Safety Information:

This information relates only to 'Significant Hazards' identified on this drawing and is to be read in conjunction with the Designer's Risk Assessment Register.

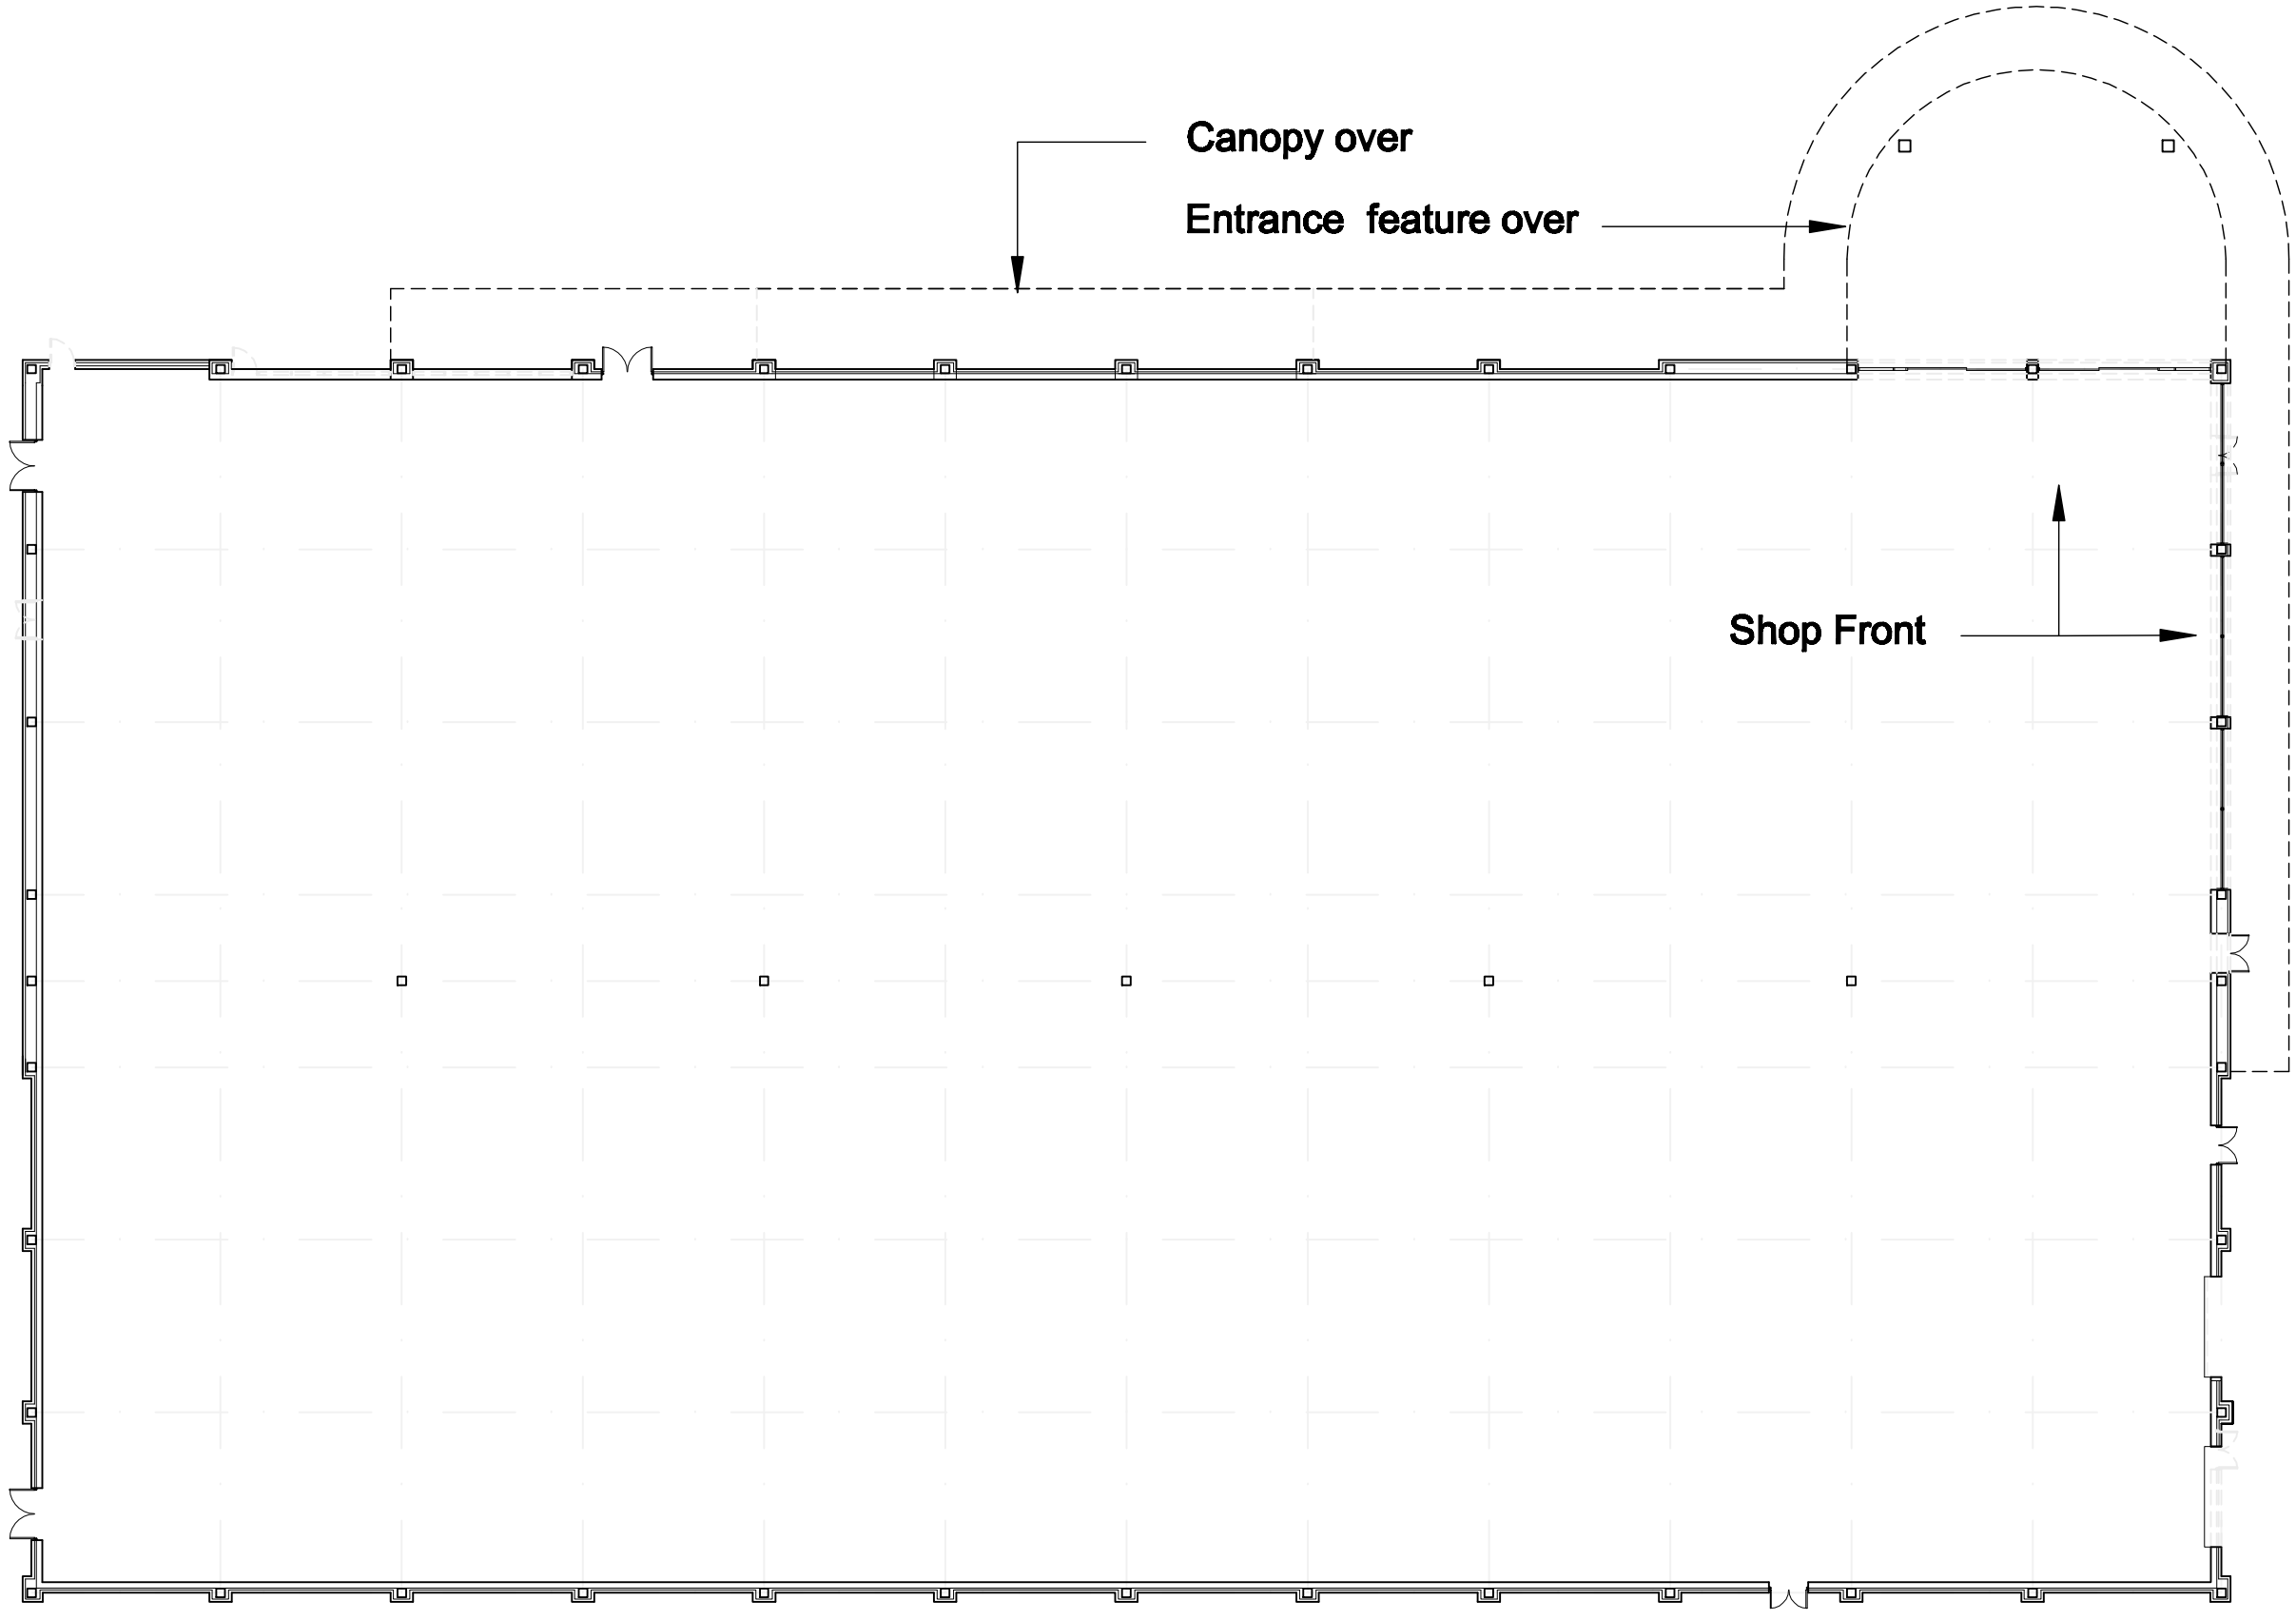

Client's Name
STORE PROPERTY

Job Title
RUSTINGTON RETAIL PARK

Drawing Title
PROPOSED GROUND FLOOR PLAN

Scale
1:250 @ A3
metres 2 6 8 10

Drawn CD | Checked | Date 31.03.10

Job No 5279 | Drawing No 123 | Rev

Status
PRELIMINARY

Rev	Date	Revision Details	Dr	Ch

Brooklyn Chambers
11 Goring Road
Worthing
West Sussex BN12 4AP
Tel: 01903 245777
Fax: 01903 248865
E-Mail: office@michaelcookassociates.co.uk

MICHAEL COOK ASSOCIATES

CAD File data: 31/03/2010 - 16:09:57 8276 master.dw

© Michael Cook Associates Limited. No dimensions to be scaled from drawing. The contractor should check all dimensions on site. It is the contractors responsibility to ensure compliance with Building Regulations.

ARUN DISTRICT COUNCIL R/105/10/