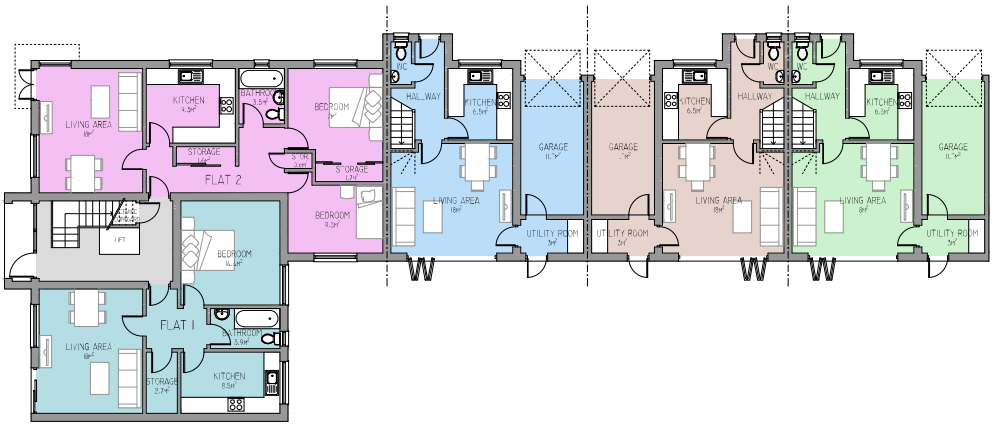

PROPOSED GROUND FLOOR PLAN

SCALE 1: 00

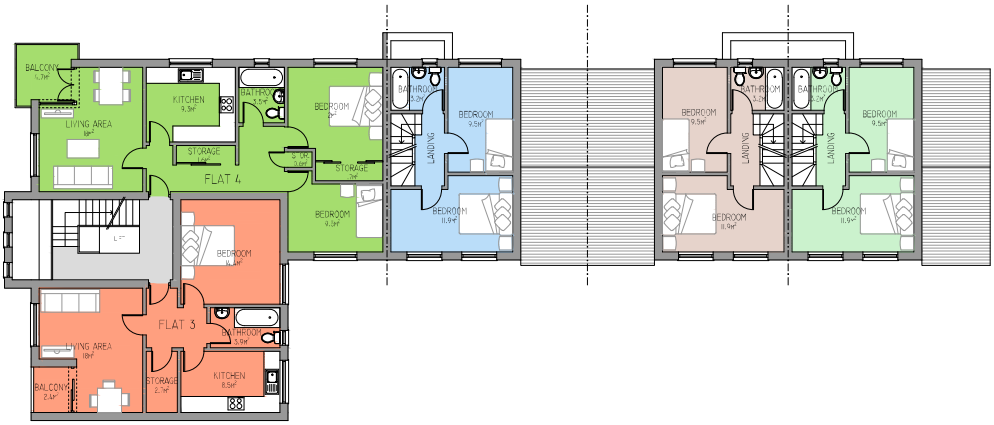

PROPOSED FIRST FLOOR PLAN

SCALE 1: 00

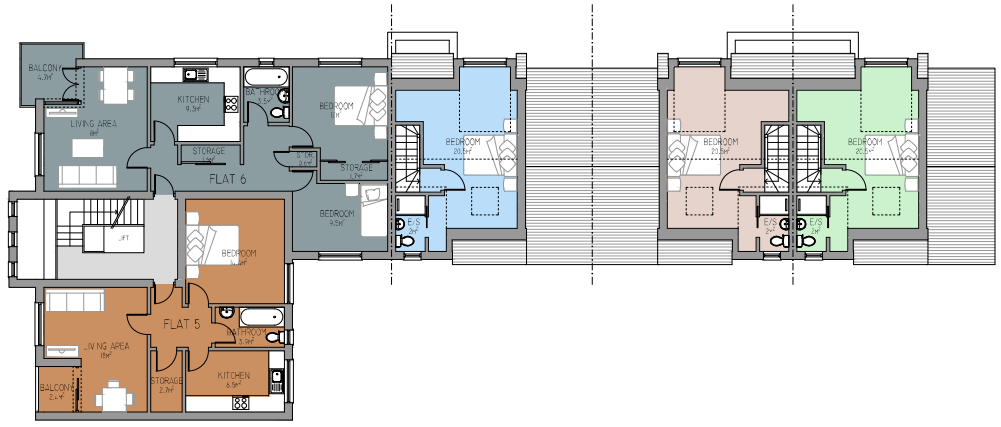

PROPOSED SECOND FLOOR PLAN

SCALE 1:100

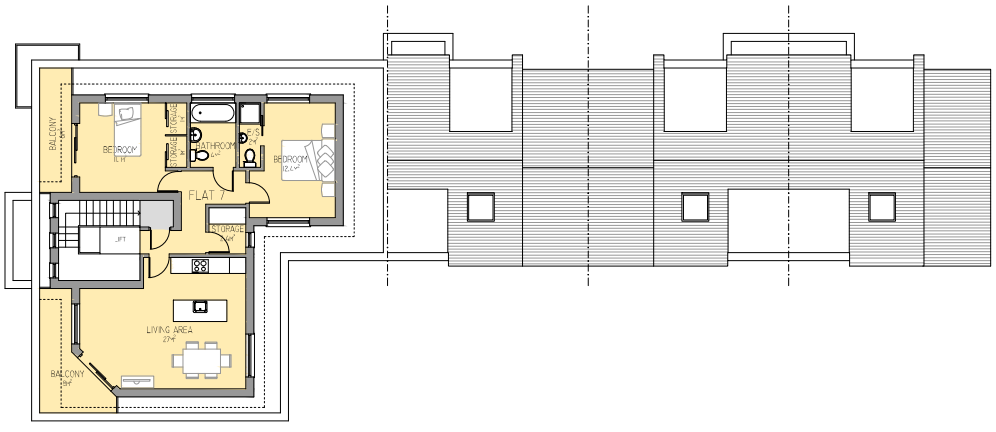

PROPOSED THIRD FLOOR PLAN

SCALE 1:100

0 1 2 3 4 5 M

REV.	DATE	DESCRIPTION

rmr architecture
Roberts Miller Redshaw
architecture - construction - homes

RIBA Chartered Practice | arb Architects Registration Board

5 St. Johns Parade, Altura Crescent, Goring By Sea, BN12 4AL
Tel: 0903 242 69

CLIENT
Roberts Miller Redshaw Ltd

SITE ADDRESS
117 Sea Lane
Rustington BN16 2RU

PROJECT TITLE
Proposed New Development

STATUS
Planning

DRAWN BY
EL

DATE
29th Apr 2021

DRAWING TITLE
PROPOSED FLOOR PLANS

SCALE
:100 @ A1

DRAWING NO.
P201

N