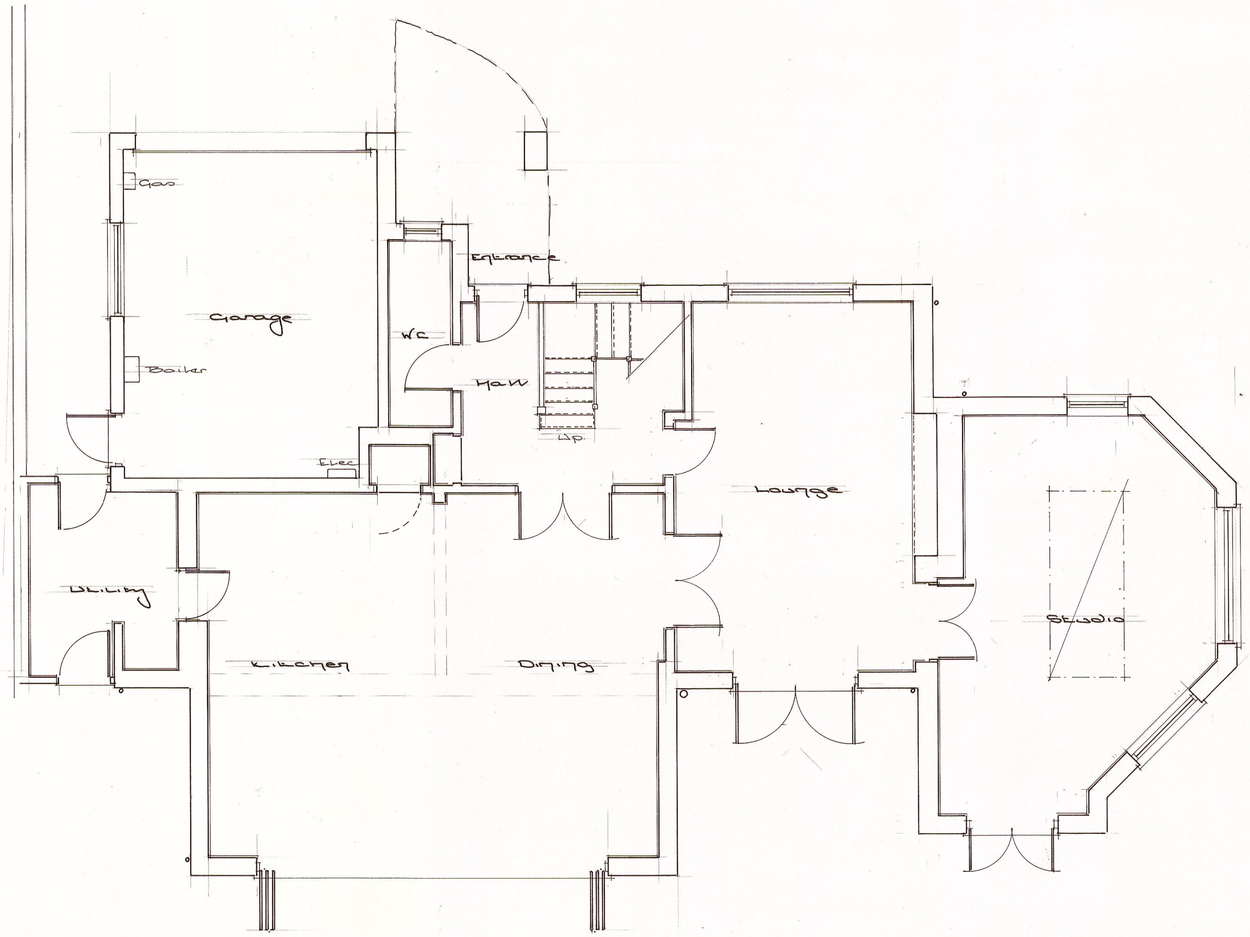

Existing Ground Floor Plan.

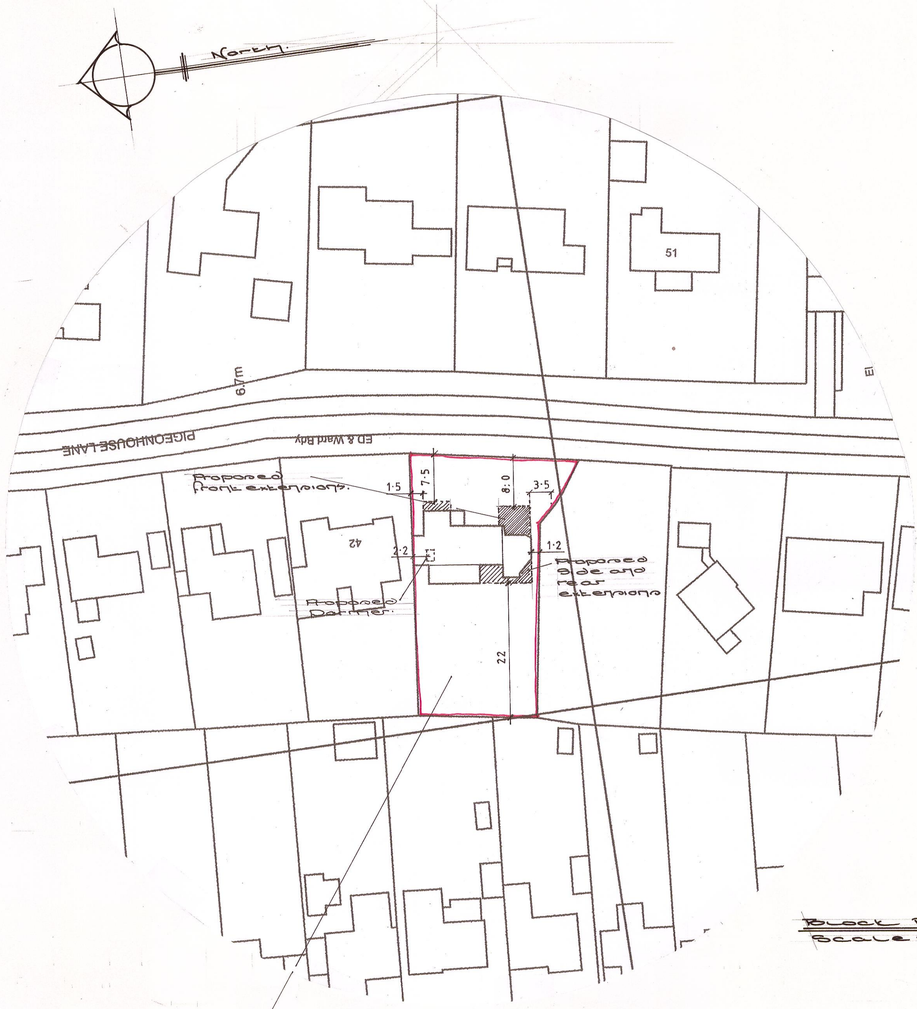

Block Plan.
Scale 1:500

The Site
44. Pigeonhouse Lane
Rustington
West Sussex
BN16 2BE.

Location Plan.
Scale 1:1250

Rev A- Planning II- Jan 19

0 20 40 60 80 100m
Scale 1:1250

0 10 20 30 40 50m
Scale 1:500

0 1 2 3 4 5m
Scale 1:50

Proposed Extension and Alterations at:- Damansara. 44. Pigeonhouse Lane, Rustington, West Sussex. BN16 2BE

Title:	Existing Ground Floor, Block & Location Plans.	
Client:	Mr & Mrs A. Richardson.	
Date:	September 2018	Drawn: ST
Scales:	1:50, 1:500 & 1:1250	
Drawing No:	2018/ 218/ 001	Rev A

ARUN DISTRICT COUNCIL R/11/19/HH