Proposed

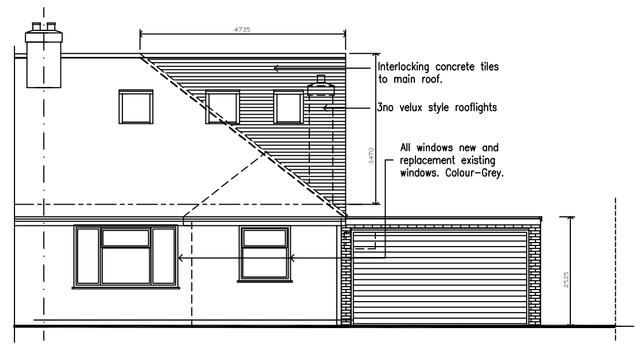

PROPOSED FRONT [WEST] ELEVATION
(Scale 1:100)

PROPOSED SIDE [SOUTH] ELEVATION
(Scale 1:100)

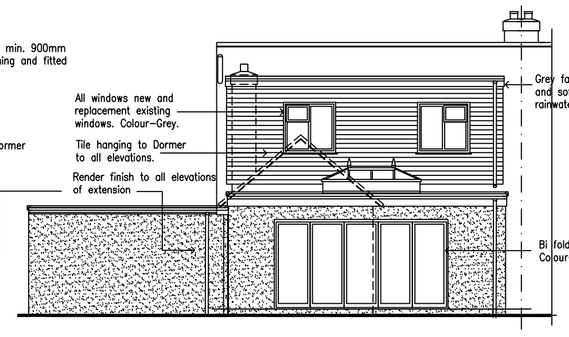

PROPOSED REAR [EAST] ELEVATION
(Scale 1:100)

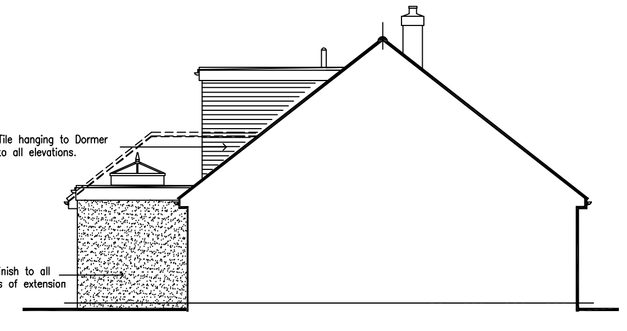

PROPOSED SIDE [NORTH] ELEVATION
(Scale 1:100)

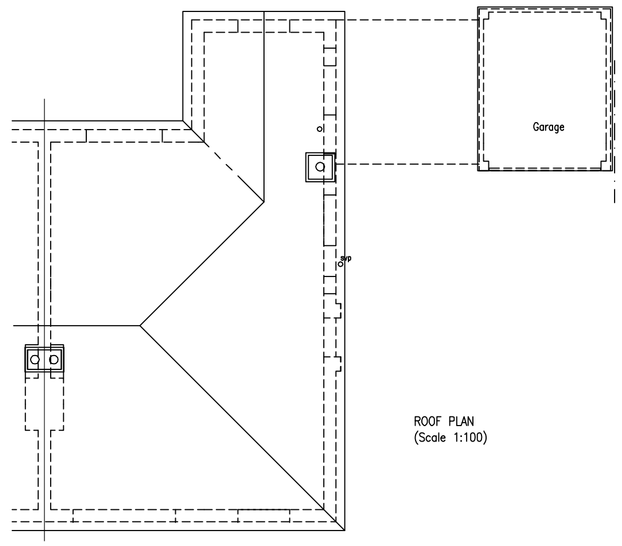

ROOF PLAN
(Scale 1:100)

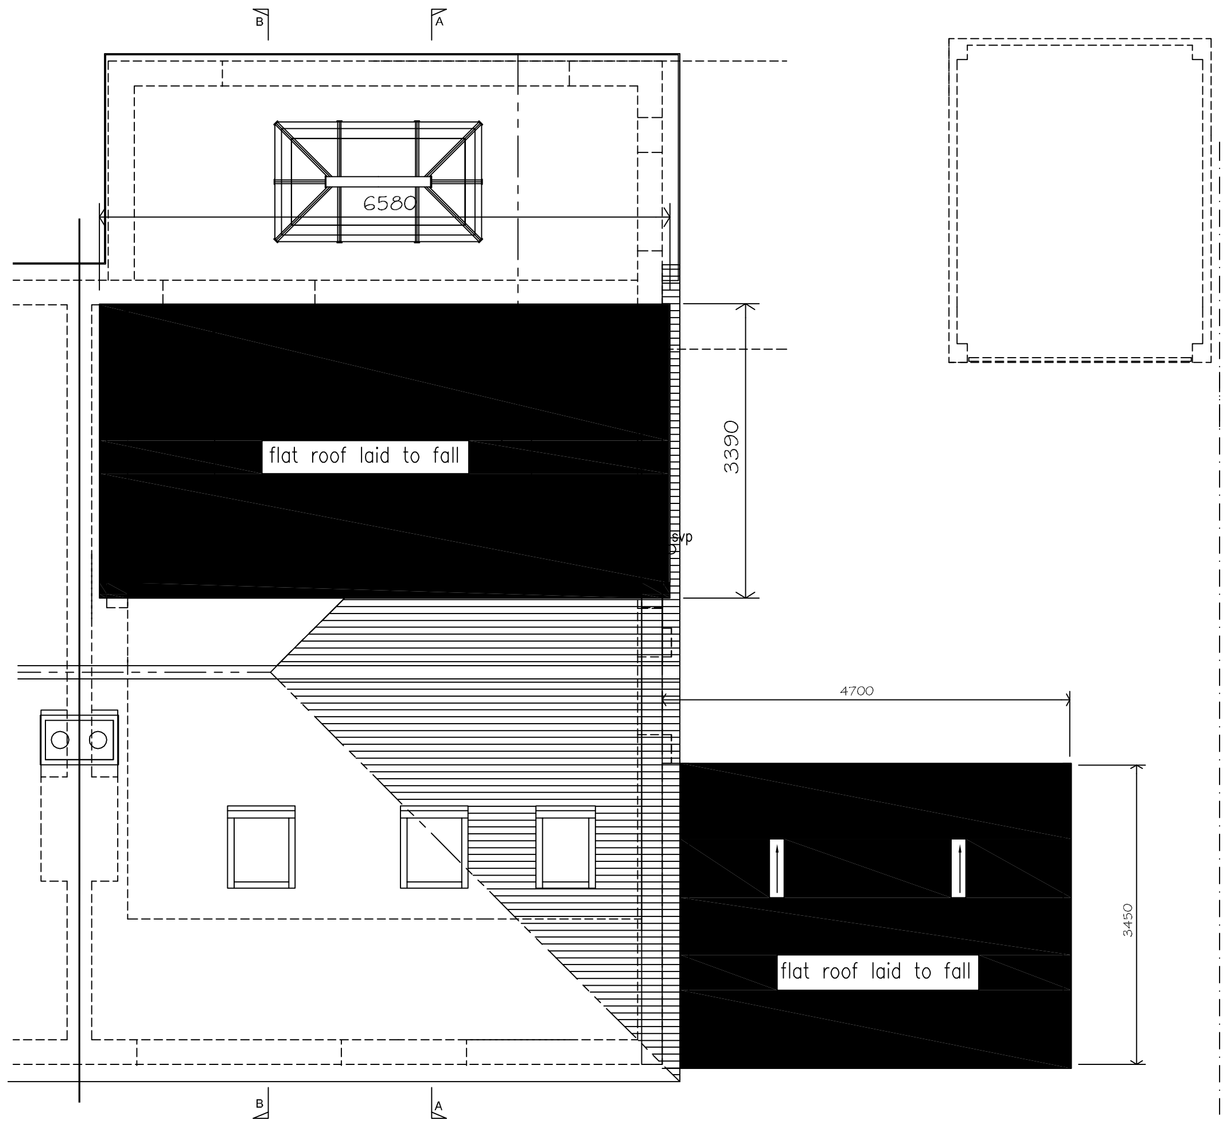

ROOF PLAN
(Scale 1:50)

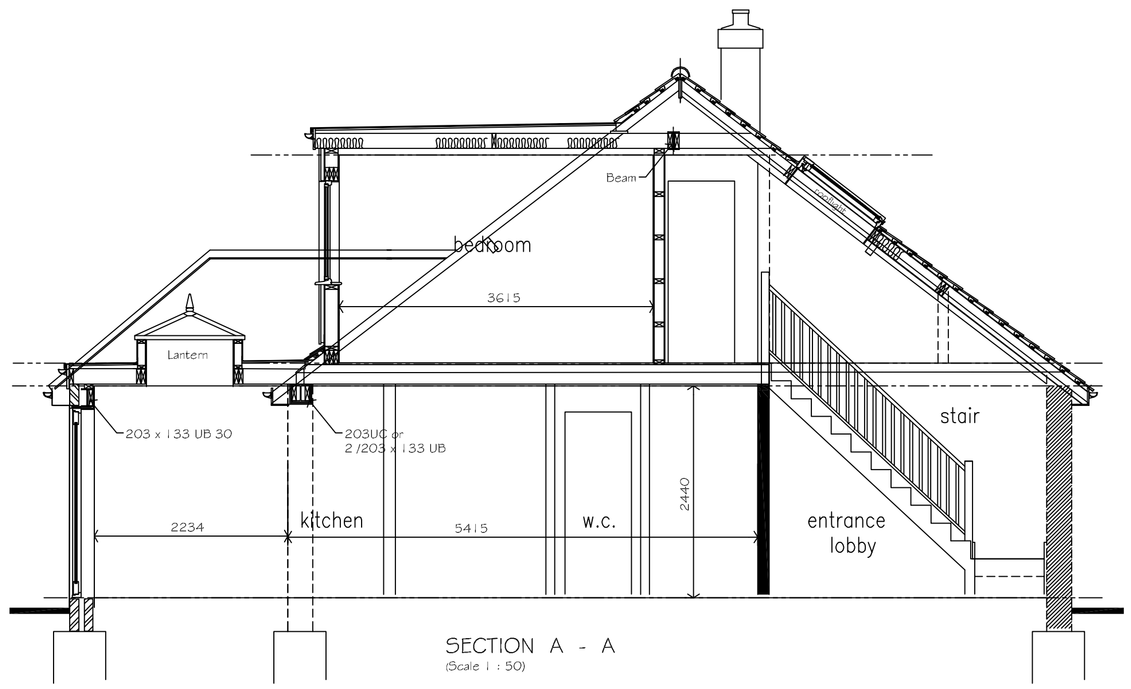

SECTION A - A
(Scale 1 : 50)

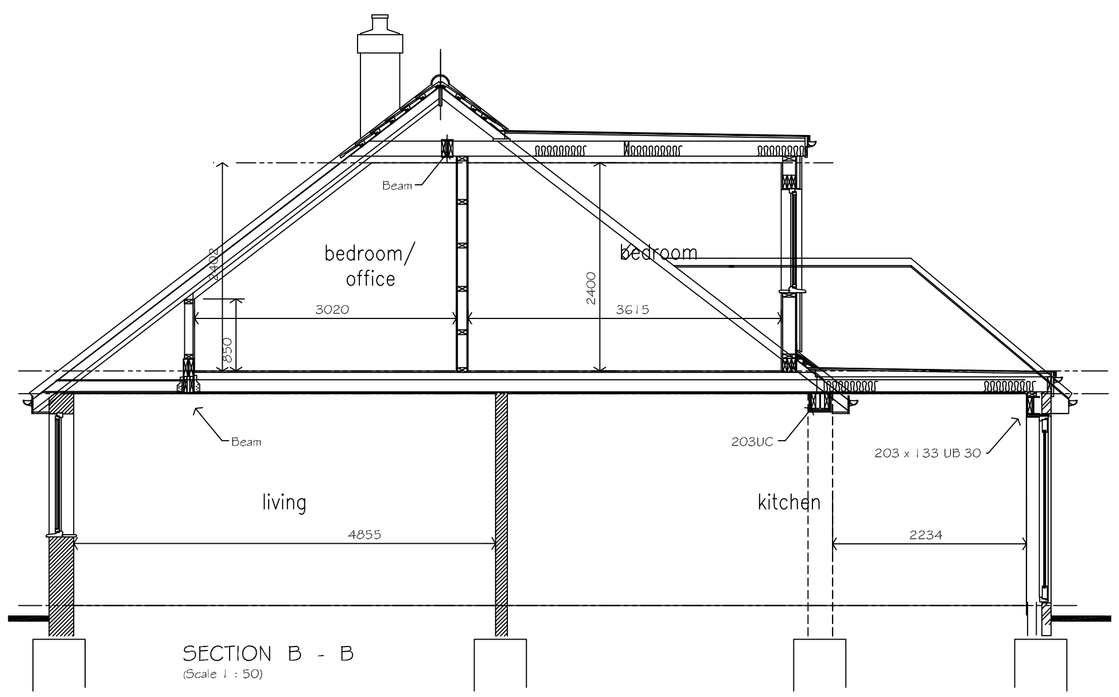

SECTION B - B
(Scale 1 : 50)

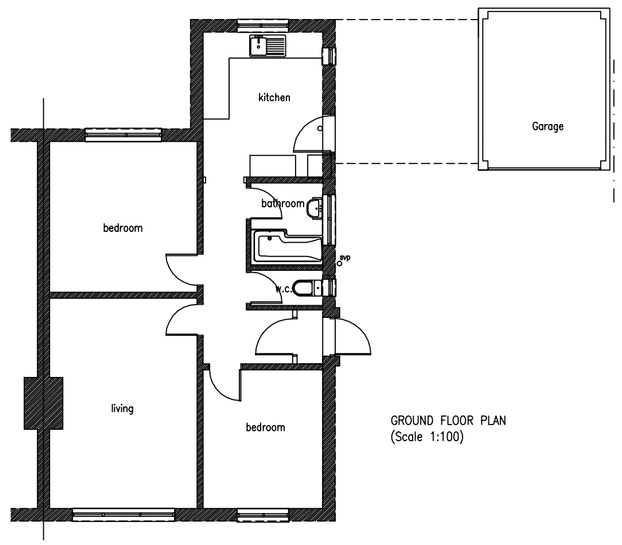

GROUND FLOOR PLAN
(Scale 1:100)

Existing

Rev	Description	Date
Planning		- Feb 22
Purpose of Issue		Rev Date

TERRY STUCKEY

55 Broomfield Road,
Henfield,
West Sussex,
BN5 9UD.
Telephone 01273 493739 (07717378261)

Client
MR & MRS M KEMP

Project
BERROW, MILTON AVENUE
RUSTINGTON, WEST SUSSEX,
BN16 2PP

Drawing
EXISTING AND PROPOSED
SINGLE STOREY SIDE AND REAR EXT'N, HIP TO GABLE LOFT CONVERS'N WITH REAR DORMER AFTER DEMOLITION OF EXIST. GARAGE SHEET2of2

Original Size:	Scale:	Drawn:	Date:
A1	As shown	T.S.	May 22

Project No.	Drawing No.	Rev:
BERR/	002	

ARUN DISTRICT COUNCIL R/1222/HH