

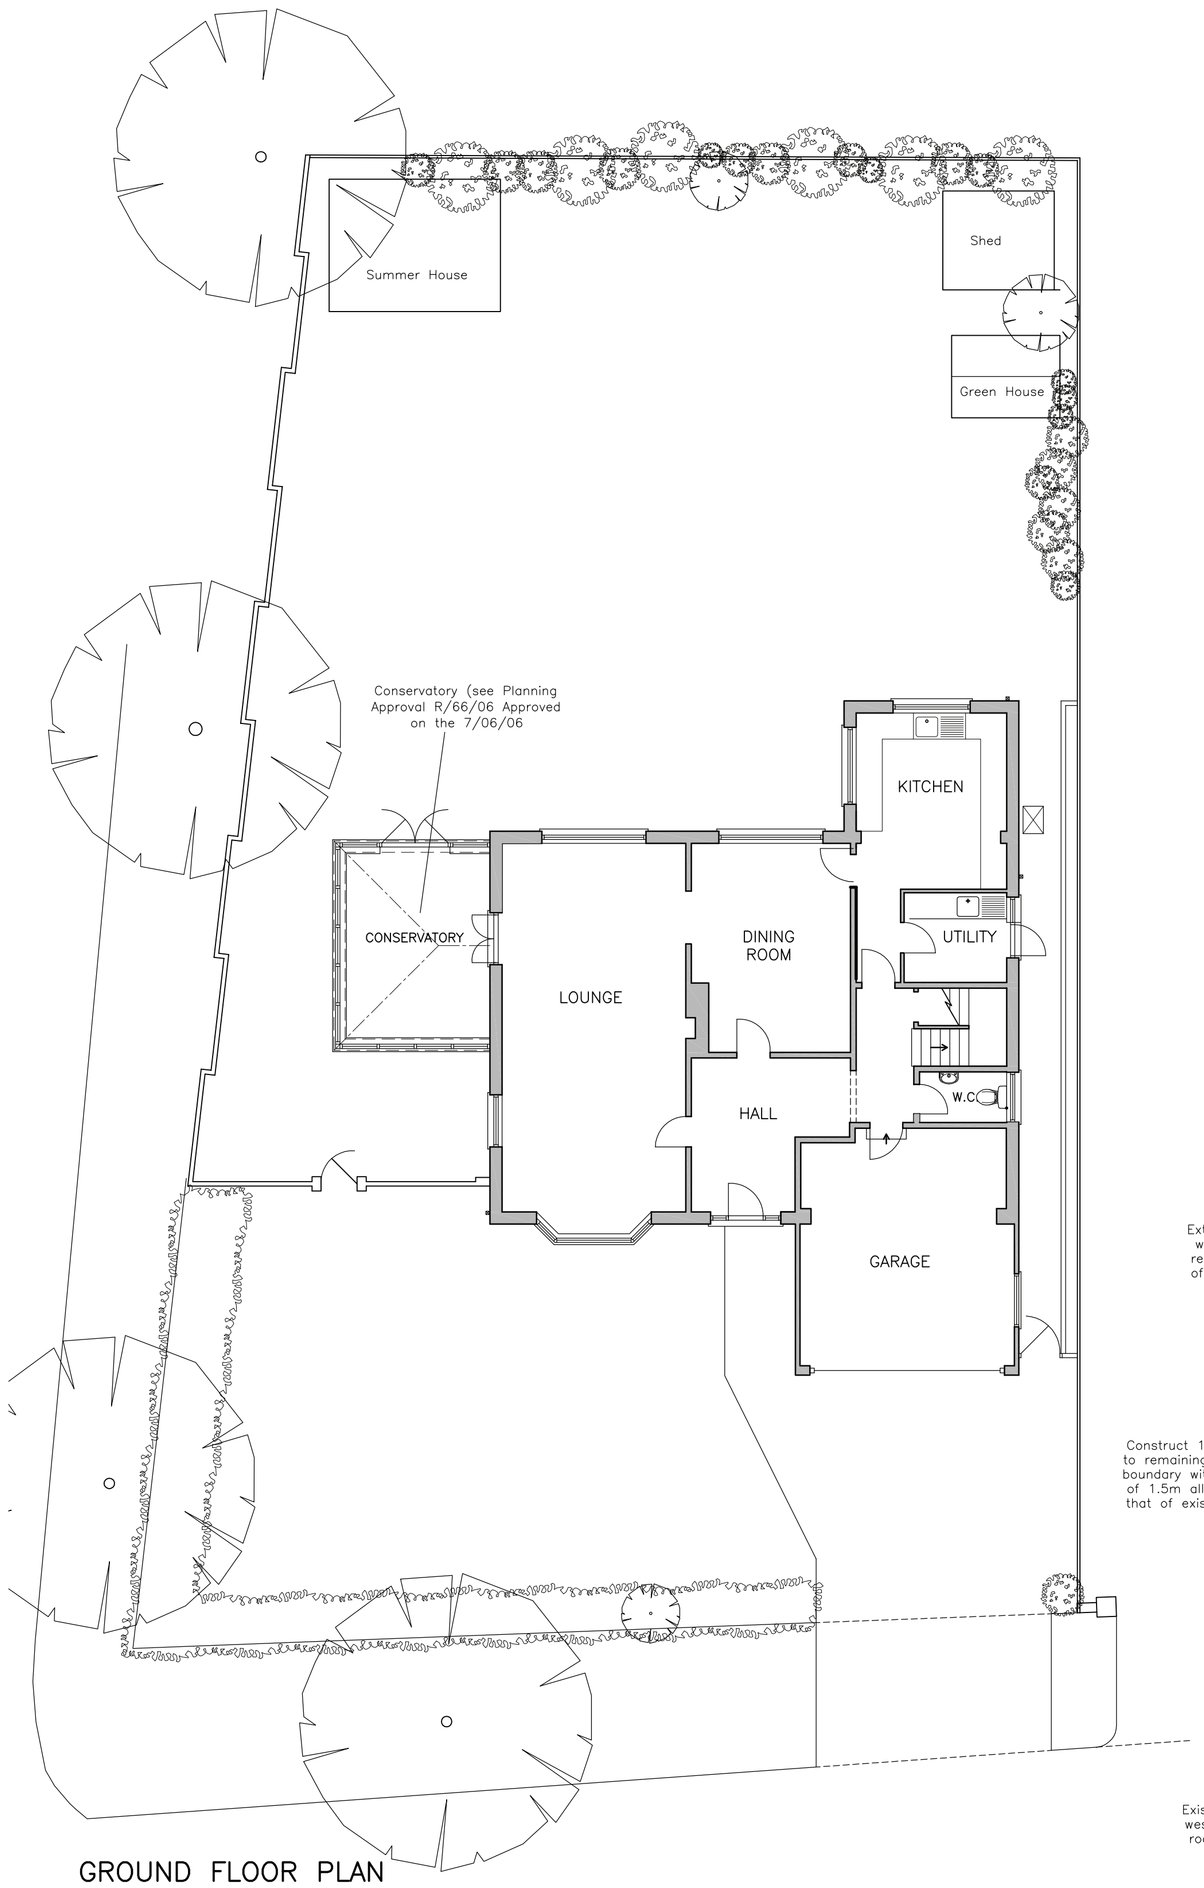


GROUND FLOOR PLAN
(As Existing)

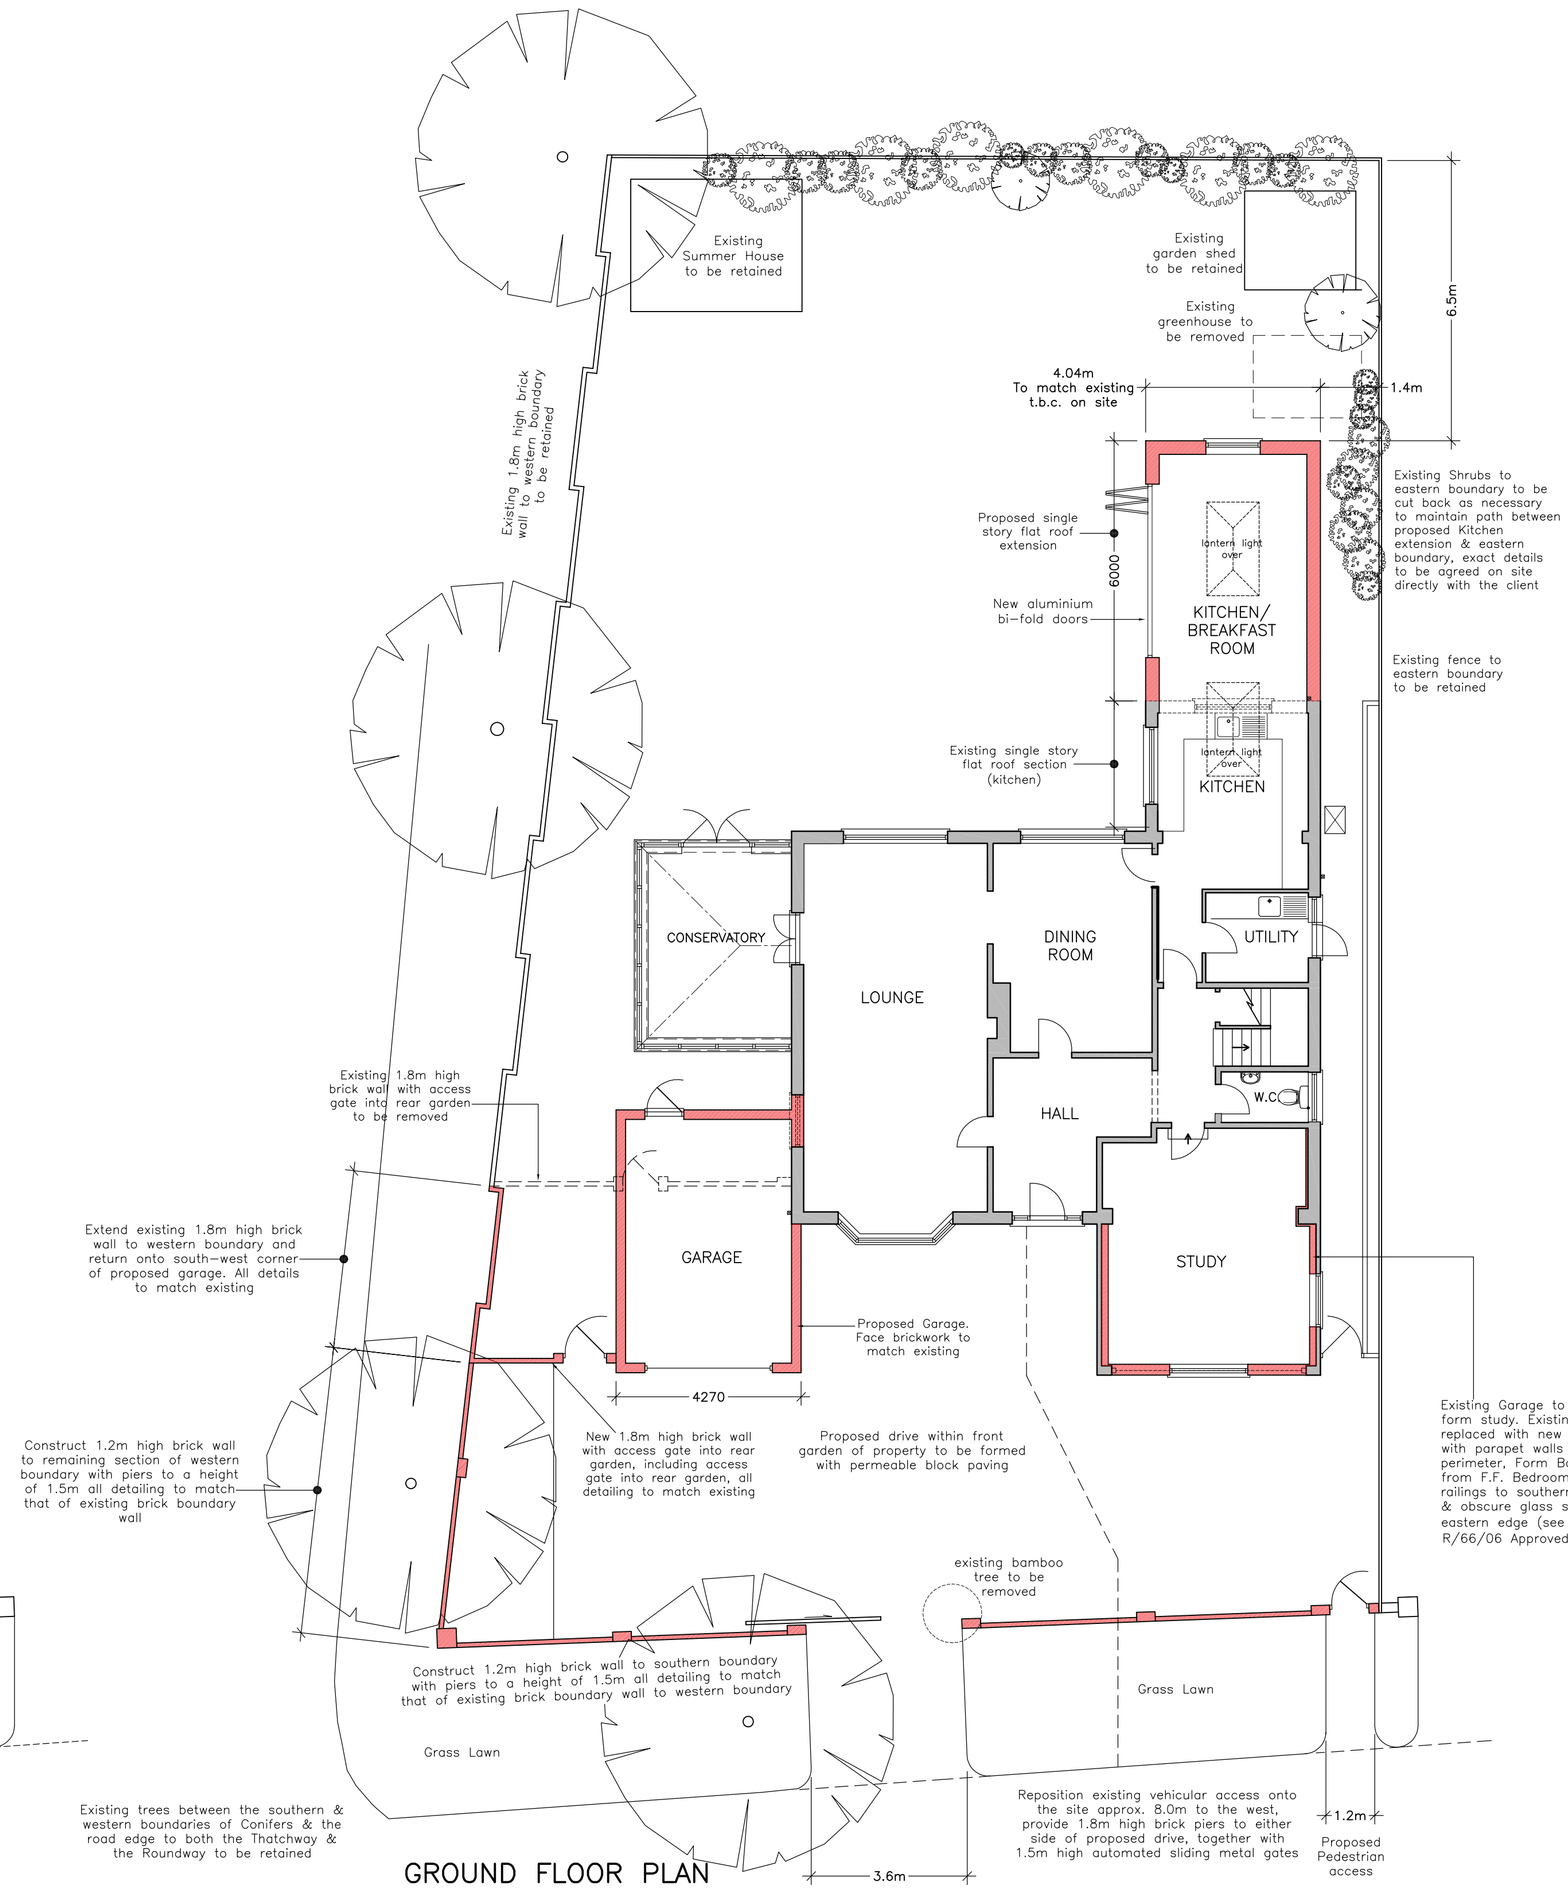


GROUND FLOOR PLAN
(As Proposed)

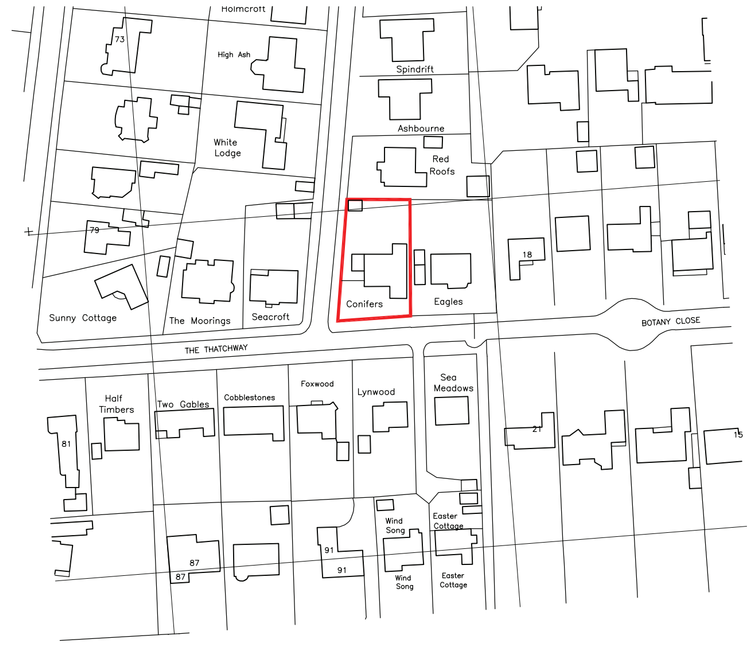

LOCATION PLAN
Scale 1:1250

N

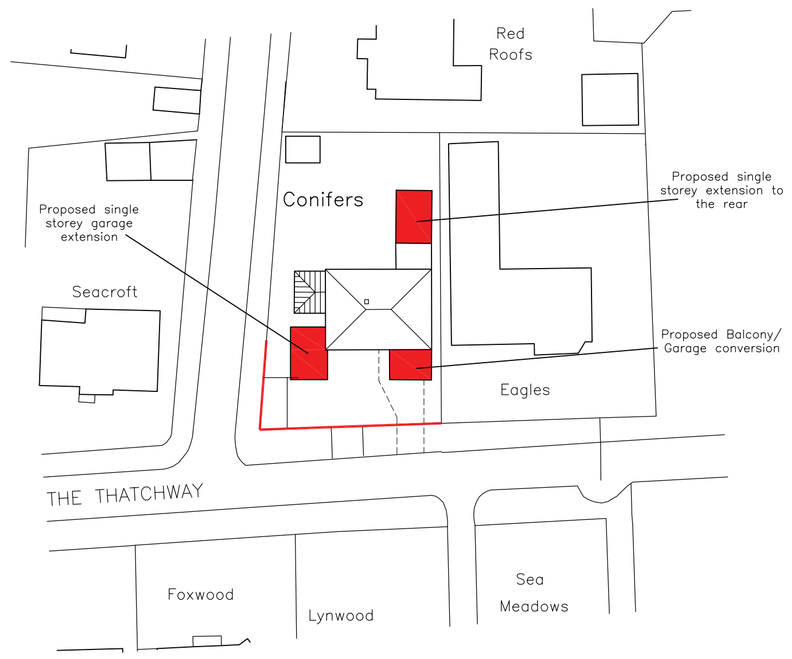

SITE PLAN
Scale 1:500

Scale Bar 1:100
1m 0 1m 2m 3m 4m 5m 6m 7m 8m 9m 10m

Rev.	Description	Date
C	Amended for registration	10/08/12
B	Drawing completed for Planning Submission	02/08/12
A	Drawing completed	25/05/12

The Client is advised to ascertain and comply with his duties under the C.D.M. Regs 2007. and his obligations under the Party Wall etc. Act 1996 and Equality Act 2010 where applicable.
Contractors must verify all dimensions on site before commencing any work.
The copyright of this drawing is reserved.
The drawing must not be disclosed without authority
The drawings and drawing notes do not purport to cover each and every item required to complete the project, the notes are not a specification of works, the contractor is advised to verify the full extent of the works with the client.
This drawing to be read in conjunction with Designers Risk Assessment

Project
The Conifers
The Thatchway
Rustington
W. Sx. BN16 2BN

Proposed Extensions/ Alterations

Client
Mr & Mrs Fitzpatrick

Drawing no. 2447-02 C

Scale 1:100 Date May 2012

KG DESIGNS
CHARTERED BUILDING SURVEYORS
ARCHITECTURAL DESIGN CONSULTANTS

129 Tarring Road, Worthing,
West Sussex. BN11 4HE
TEL : 01903 217313
E-MAIL : kgd@kgdesigns.com