
PRINT @ A3 FOR 1:100 & A1 FOR 1:50 SCALE




EAST ELEVATION


REPLACEMENT PAINTED TIMBER WINDOWS WITH SLIM CONSERVATION DOUBLE GLAZING TO GROUND FLOOR EXTENSIONS IN SAME STYLE AS FIRST FLOOR CASEMENT WINDOW TO 87 THE STREET.

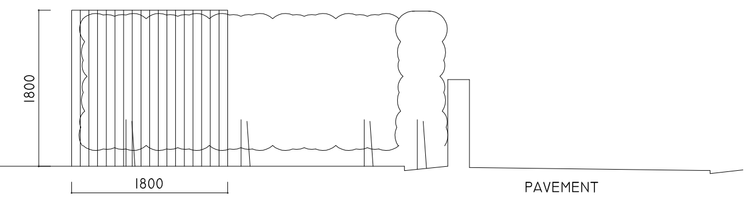



NEW BIN STORE WITH LAUREL SCREEN IN 500MM WIDE TRENCH ALONG WALL AND BIN STORE.

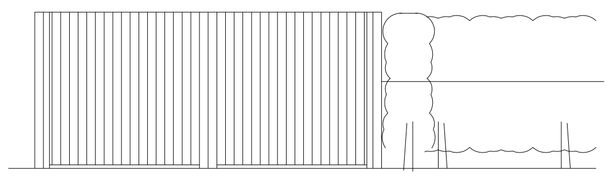


FRONT ELEVATION OF NEW BIN STORE WITH LAUREL SCREEN TO THE EAST ELEVATION.

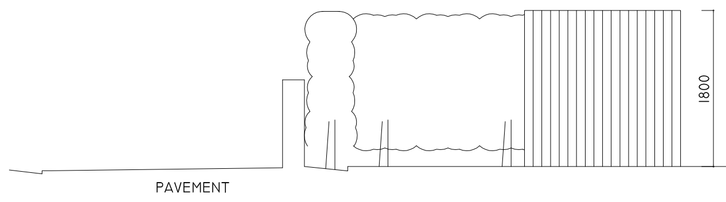


NEW BIN STORE WITH LAUREL SCREEN IN 500MM WIDE TRENCH ALONG WALL AND BIN STORE.

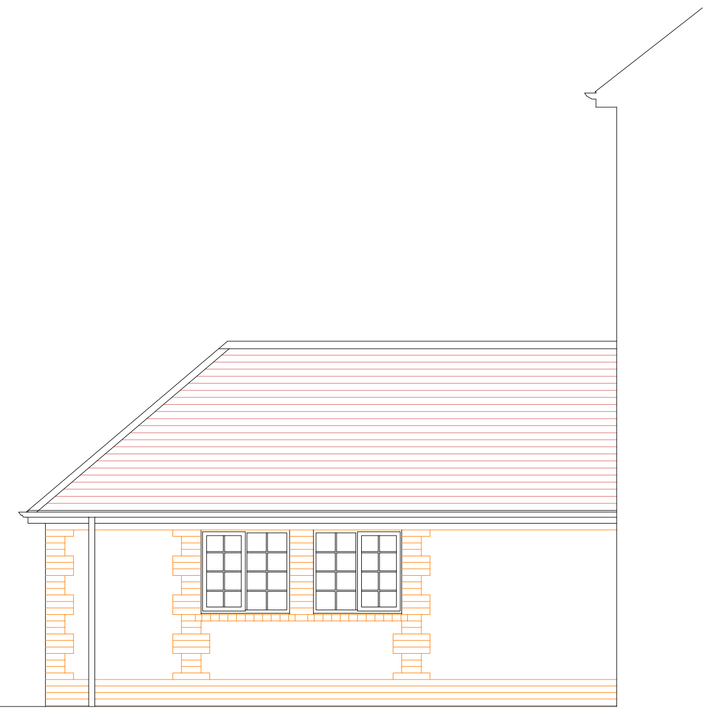

WEST ELEVATION

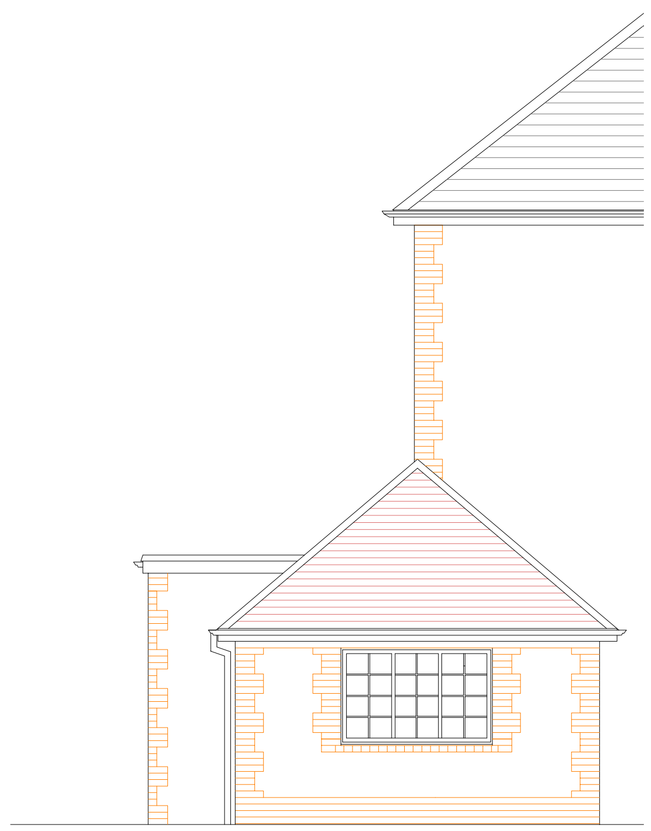

NORTH ELEVATION

GREY ASSOCIATES
67 RODNEY ROAD WALTON ON THAMES KT12 3LG
T: 07957 810940 E: INFO@GREYASSOCIATES.CO.UK

CLIENT ABBOTS LODGE DENTAL PRACTICE

TITLE 85 THE STREET, RUSTINGTON, BN16 3NL

DRAWING PROPOSED ELEVATIONS

DATE 15.07.19 SCALE 1:50

DRAWING No. ALDP_PS_021_19

REVISION

ARUN DISTRICT COUNCIL R/164/19/L