
C.A.D Ref. - 174-74-P40.dwg

© FARRELL & CLARK LLP

NOTES: 1. Only Status C drawings to be used for construction
2. Do not scale this drawing

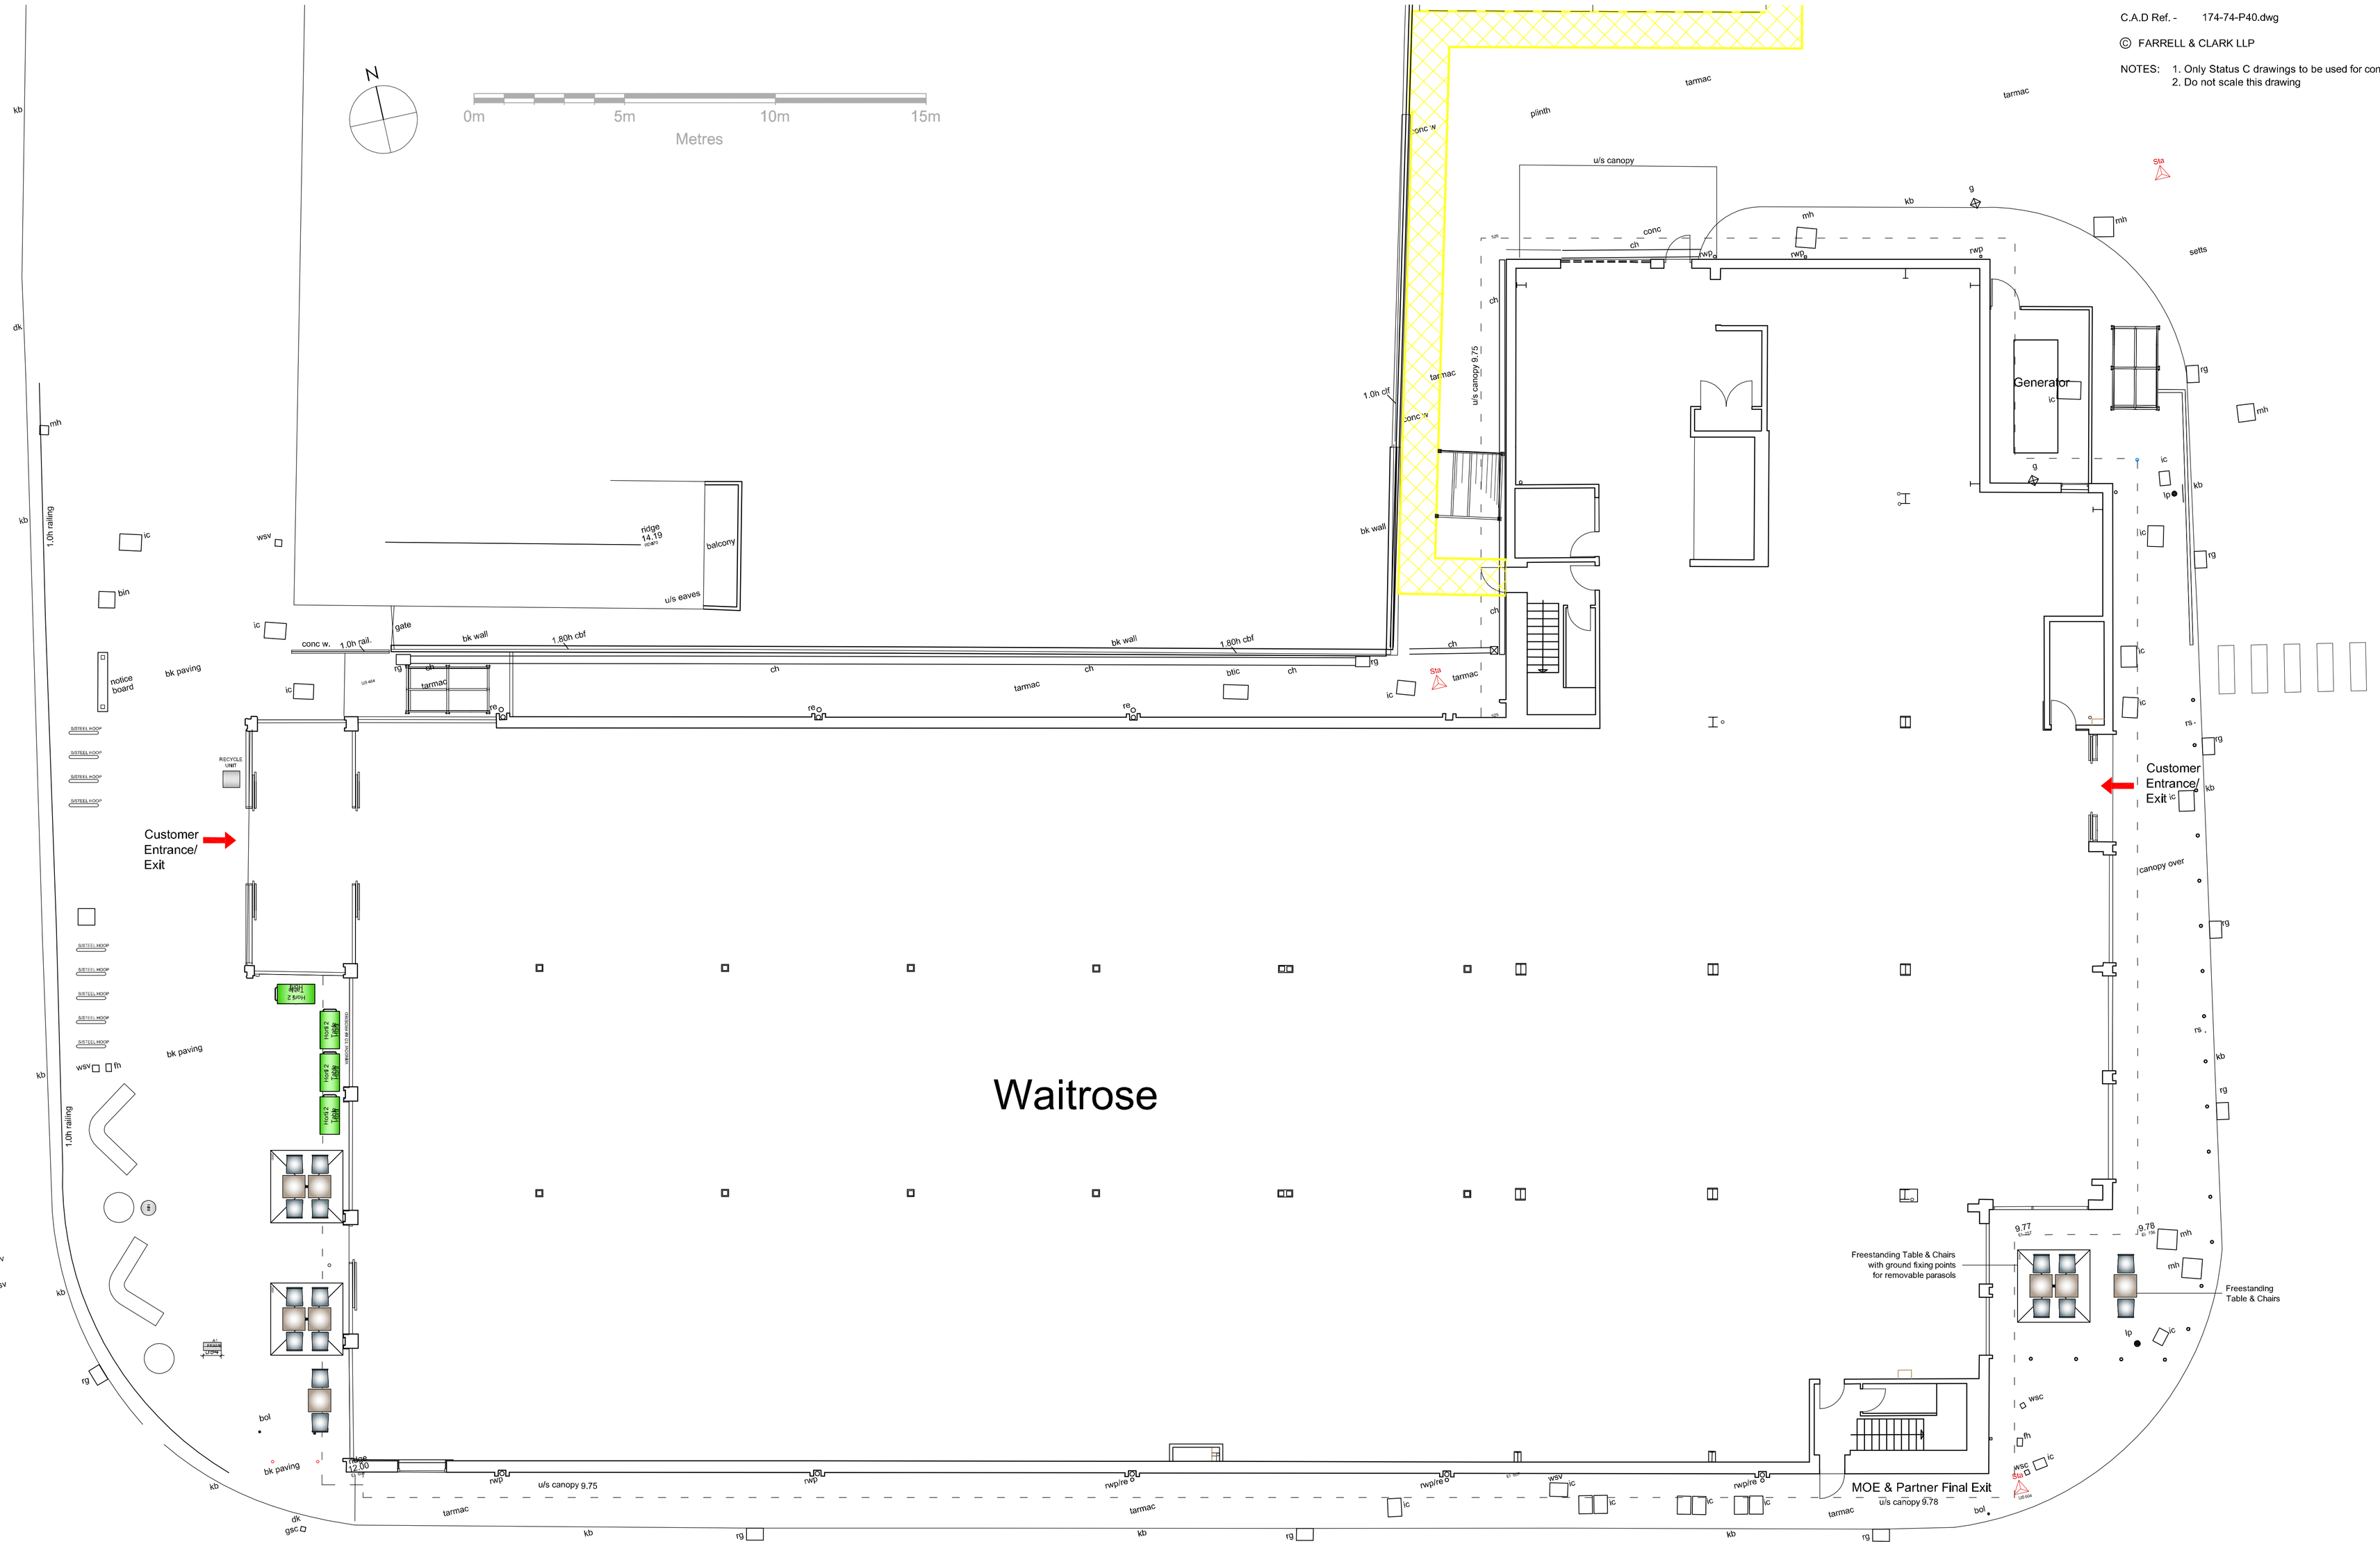

WAITROSE, RUSTINGTON

for John Lewis Partnership

Proposed Ground Floor Plan

FARRELL & CLARK LLP
ARCHITECTS MASTER PLANNERS PROJECT MANAGEMENT
www.farrellandclark.co.uk
Tudor House
35 Gresse Street
London W1T 1QY
T: 0207 580 9210
E: london@farrellandclark.co.uk
2 Drury Lane
Horsforth
Leeds LS18 4BQ
T: 0113 259 0922
E: leeds@farrellandclark.co.uk

DRAWING No.	174-74-P40
DATE	July 2015
SCALE @ A1	1: 100 @ A1
DRAWN BY	GA

ARUN DISTRICT COUNCIL 01/10/15/PL