

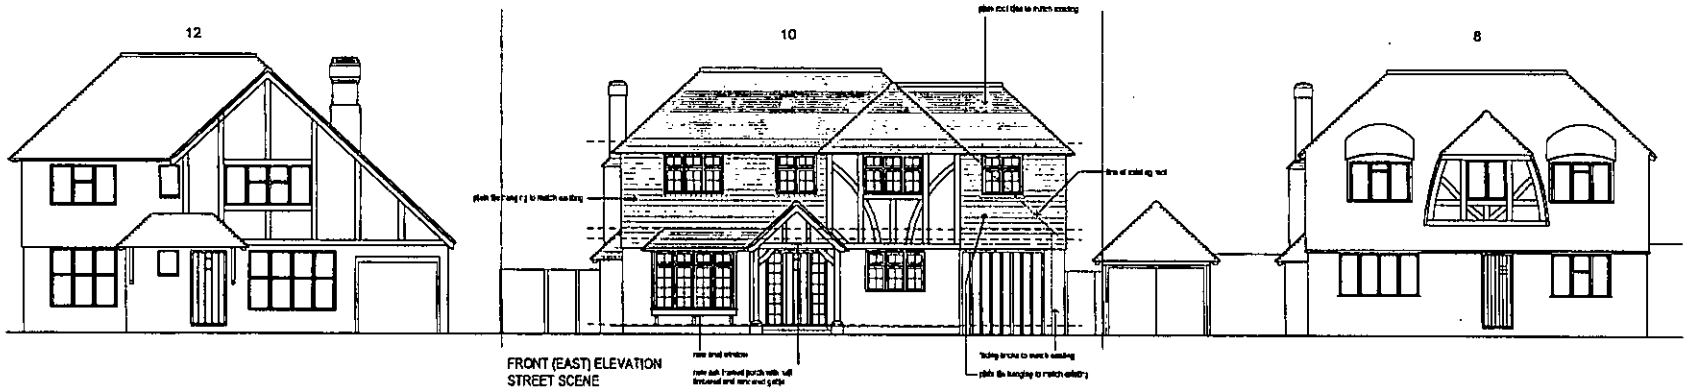


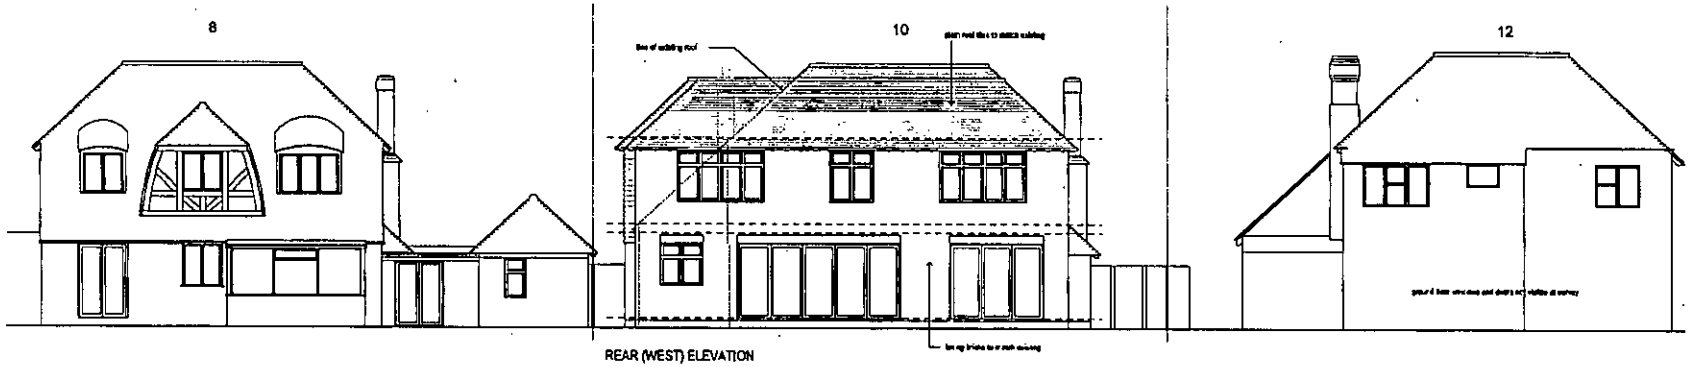

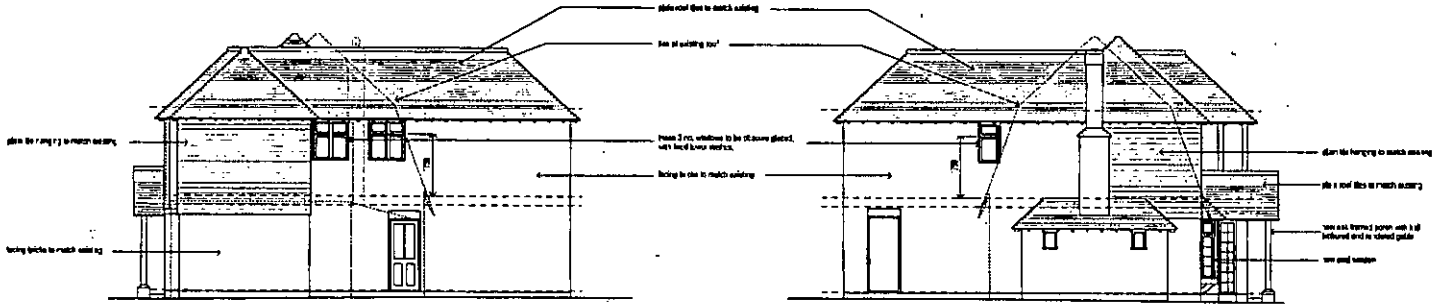

A	25/06/13	MANSARD AND DORMERS OMITTED FROM FRONT ELEVATION AND REPLACED WITH TILE HUNG WALL

Revisions

PROJECT

Proposed Extension
to
10 Sea Avenue
Rustington

DRAWING

Elevations - as Proposed

SCALE	DATE	DRG No
1:100@A2	Apr 2013	1304/C03A

0 5 10
METRES

Glenn Curran MCIAT
ARCHITECTURAL DESIGN + TECHNOLOGY
THE STUDIO 19 UPPER WEST DRIVE
FERRING WEST SUSSEX BN12 5RG
T 01903 248787 E gc@gcarch.plus.com

© Copyright

ARUN DISTRICT COUNCIL R/181/13/NMA