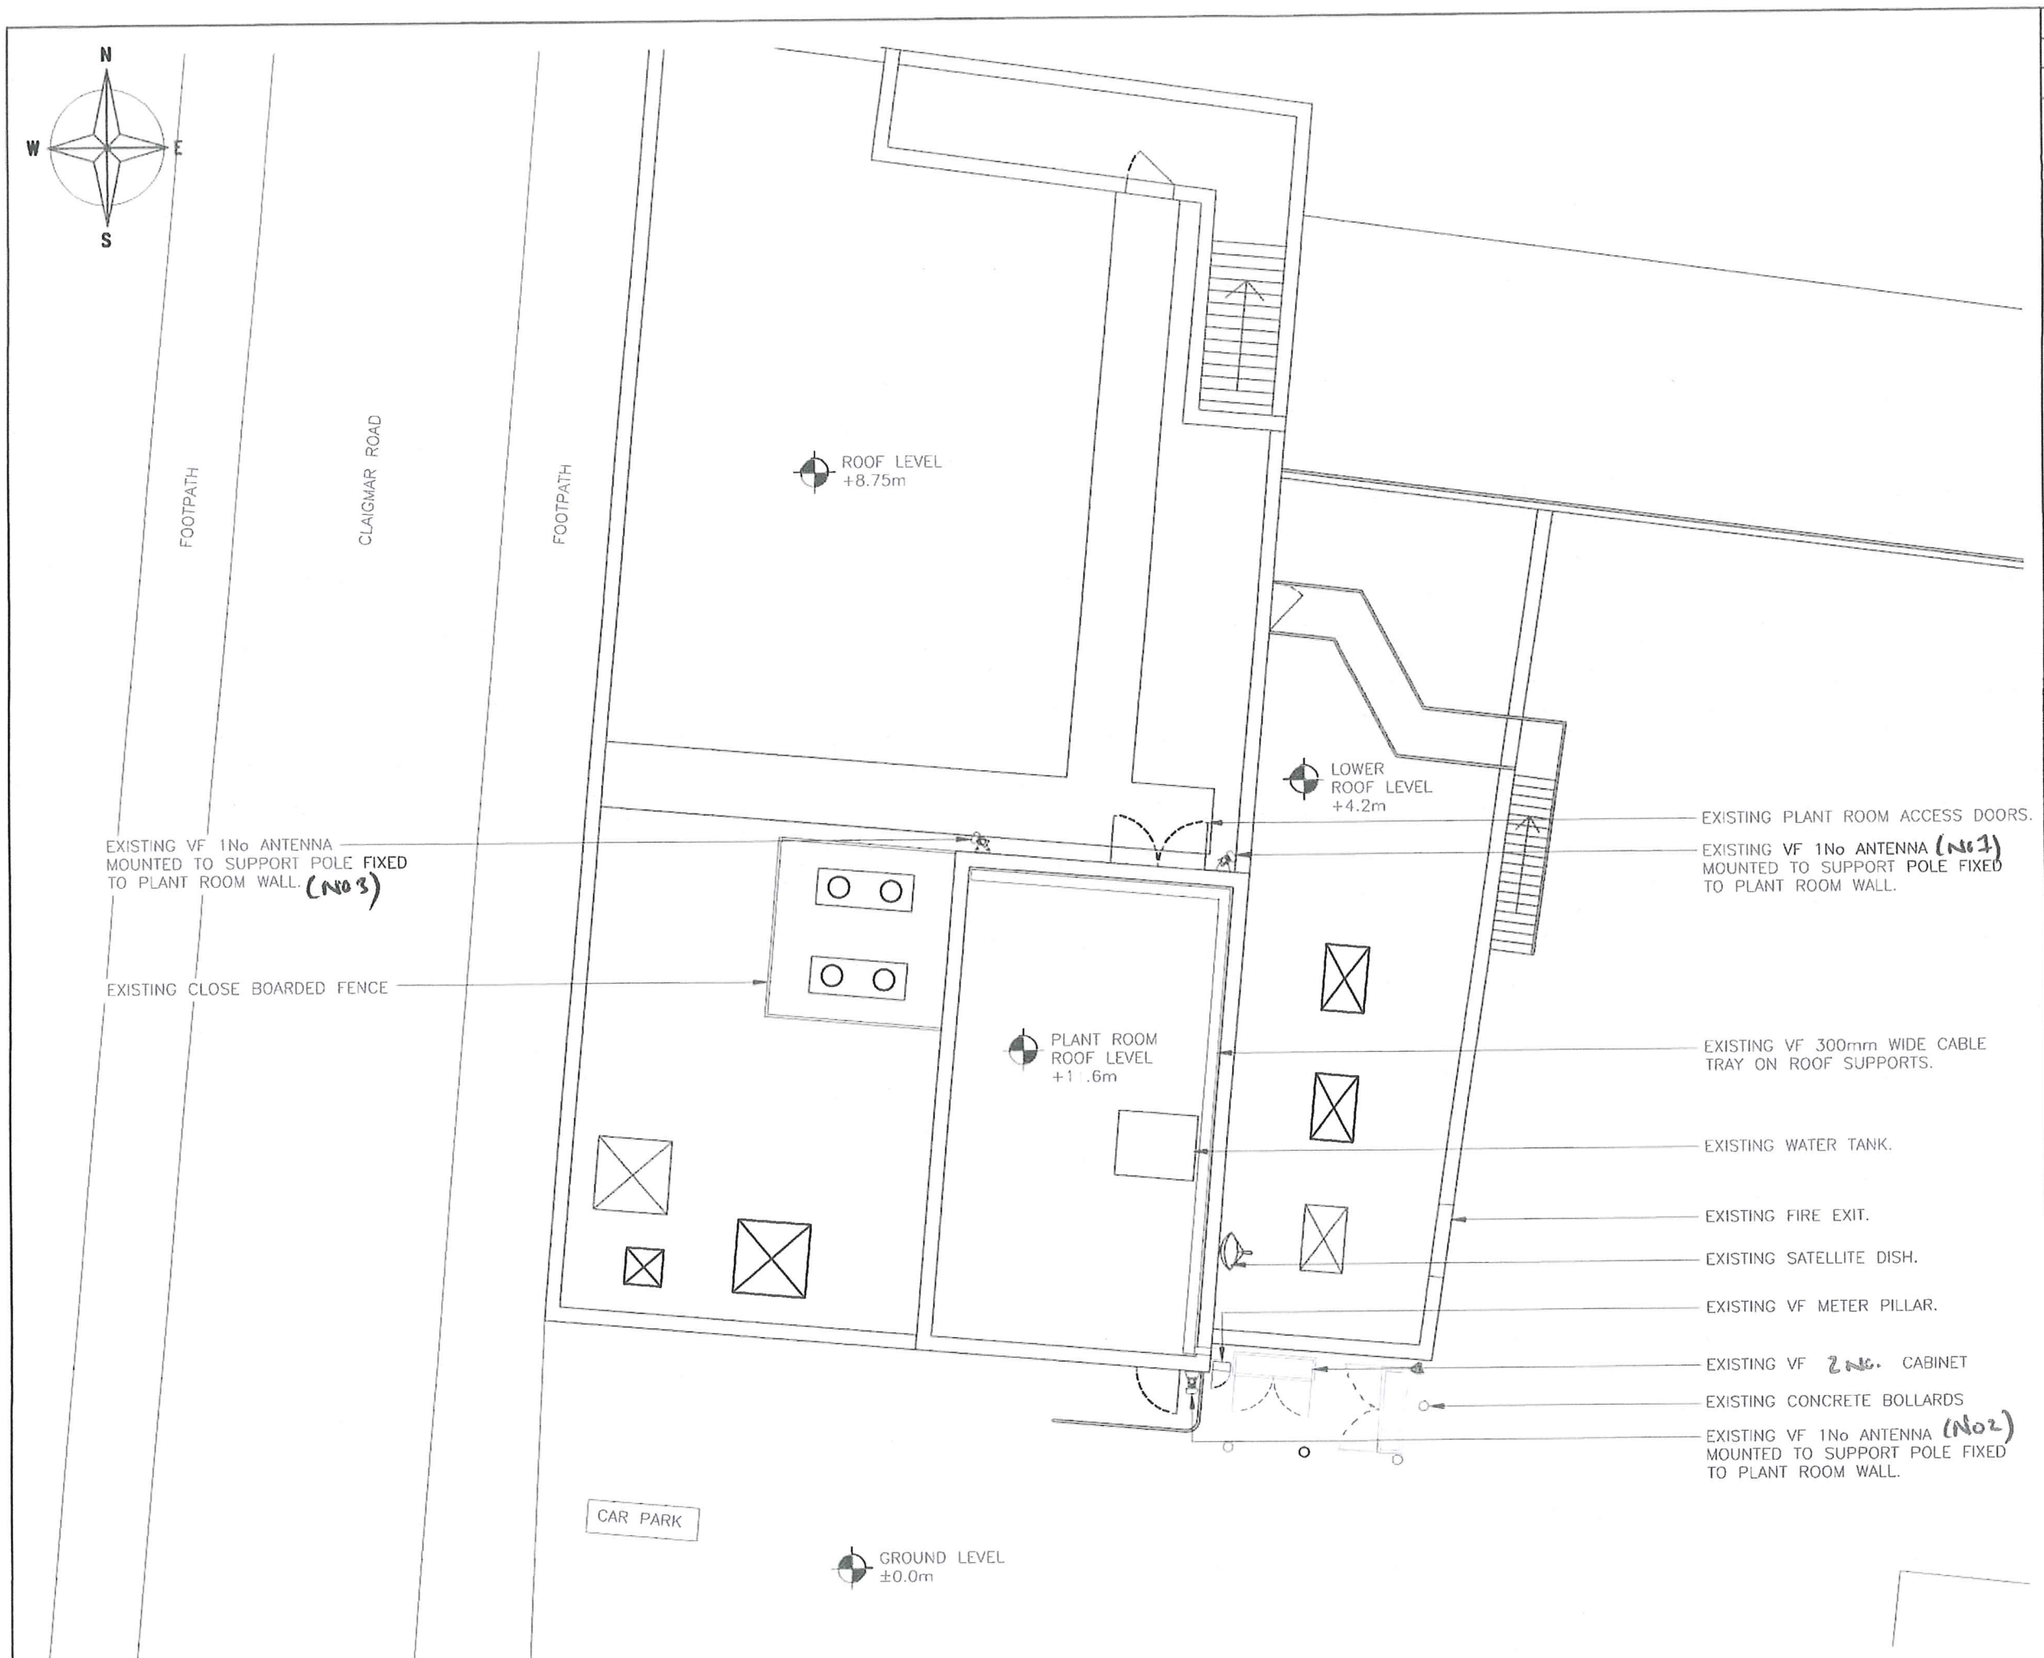


EXISTING SITE PLAN
(1:125)

ALL DIMENSIONS ARE IN mm UNLESS NOTED OTHERWISE

N.G.R	E: 505210 N: 102230
CONCESSION REQUIRED	YES

NOTES:

REV	MODIFICATION	BY	CH	DATE
C	Existing Cabinet Type Corrected	PAL	AF	30.09.14
B	Revised roof level	BM	SD	10.04.13
A	Issued for Approval	RKB	RB	28.01.13

CLARKE telecom
Unit E, Madison Place, Northampton Road,
Manchester, M40 5AG
Tel: 0161 785 4500
Fax: 0161 785 4501
Web: www.clarke-telecom.com

O2
CTIL

Cell Name	Opt.
7 STERLING PARADE	A

Cell ID No

CTIL	TEF	VF
116906	045388	46616

Site Address / Contact Details

CLAIGMAR ROAD
LITTLEHAMPTON
WEST SUSSEX
BN16 3DR

Drawing Title: EXISTING SITE PLAN

Purpose of issue: PLANNING

Drawing Number: 200

Surveyed By:		Original Sheet Size:		Issue:
DM		A3		B
Drawn: RKB	Date: 28.01.13	Checked: RB	Date: 28.01.13	

ARUN DISTRICT COUNCIL R/202/17/TEL