

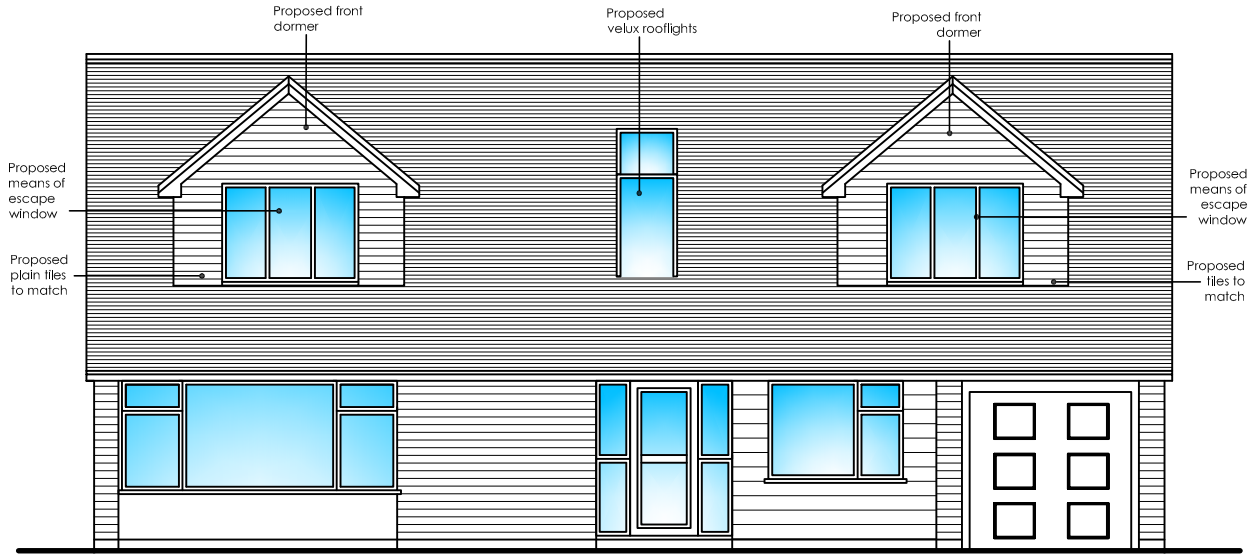



PROPOSED SOUTH ELEVATION 1:100

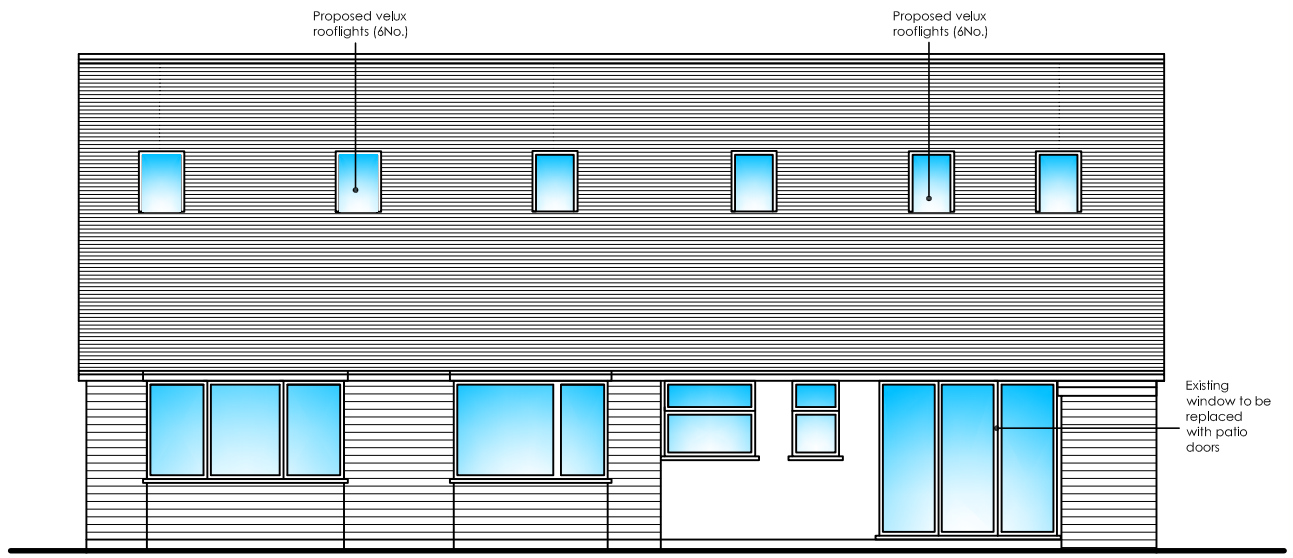


PROPOSED NORTH ELEVATION 1:100

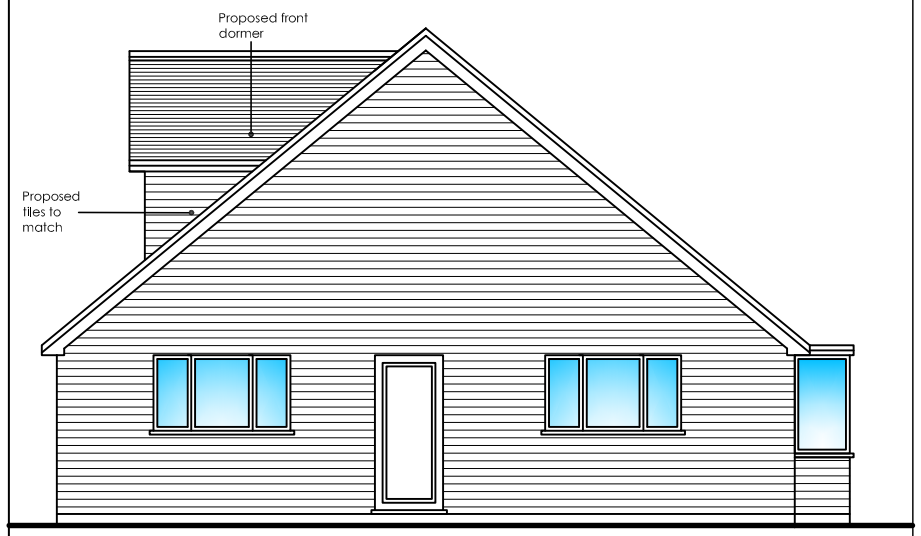


PROPOSED EAST ELEVATION 1:100

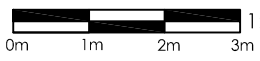


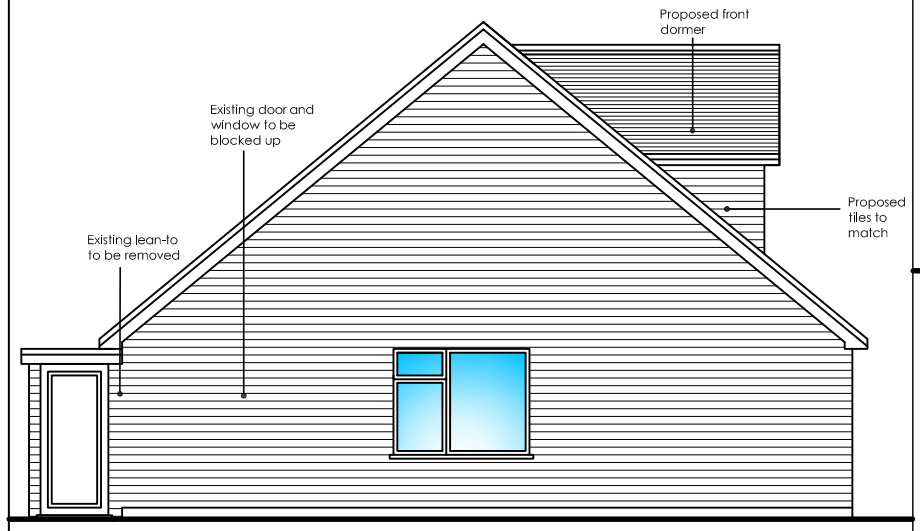


PROPOSED WEST ELEVATION 1:100

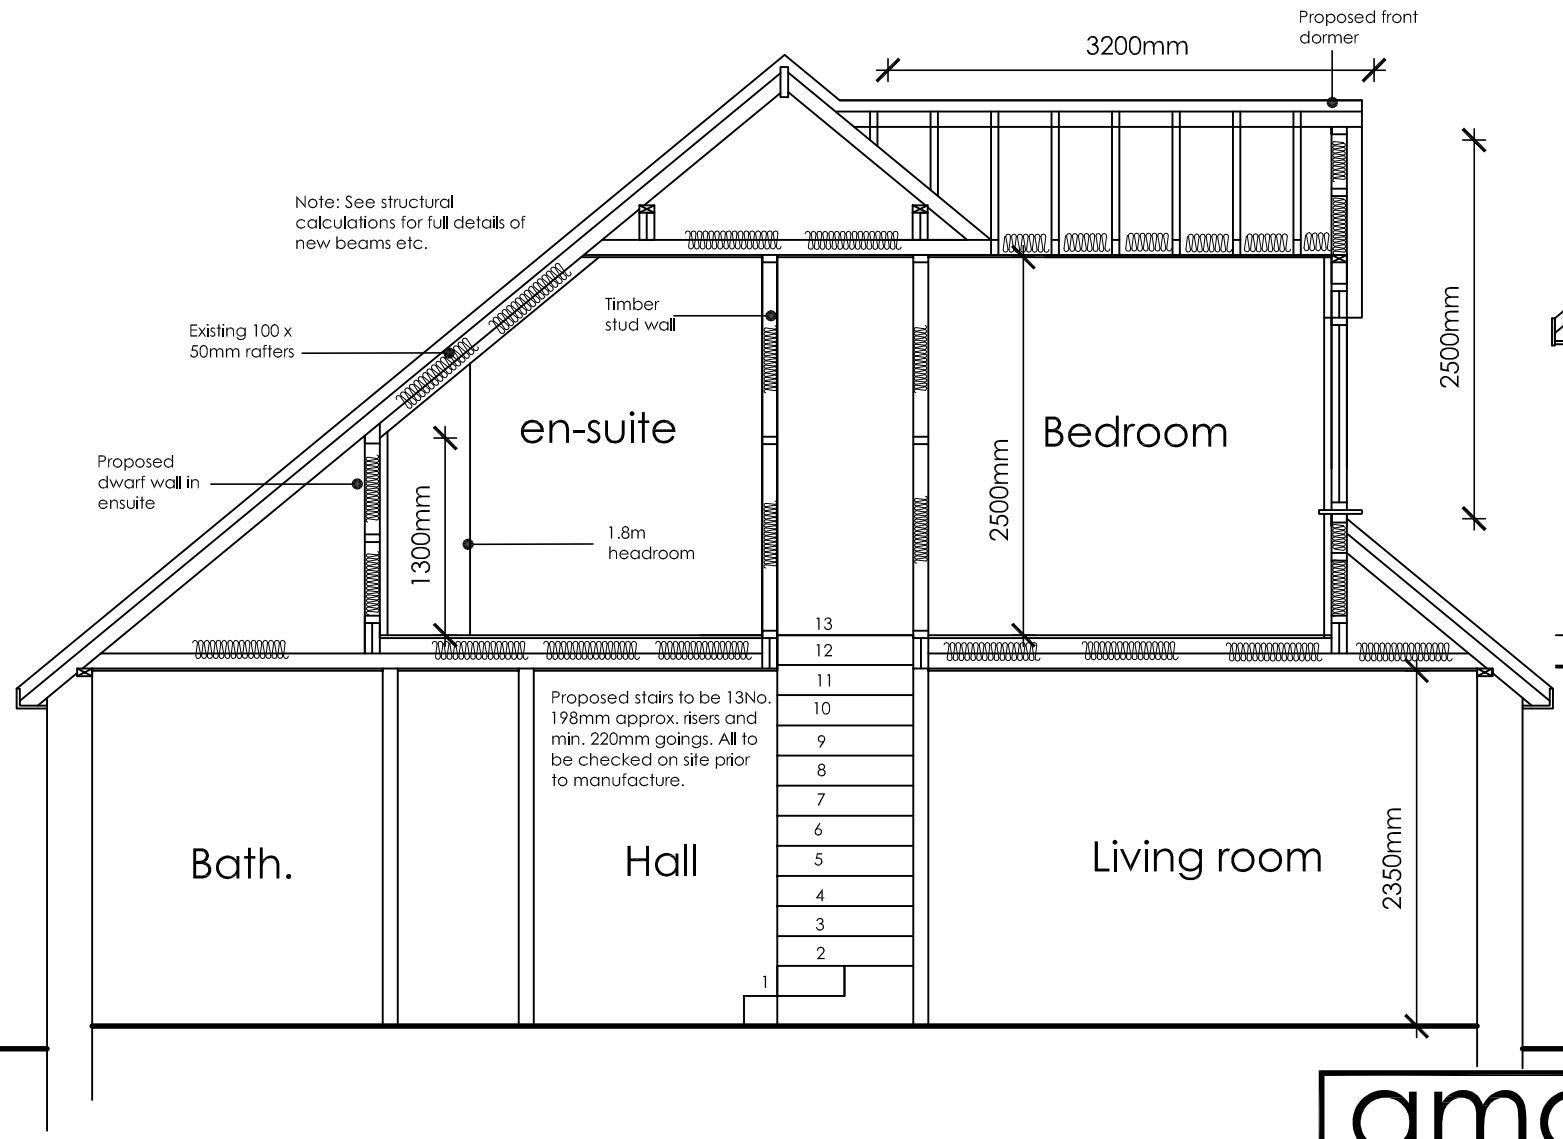

PROPOSED SECTION 1:50

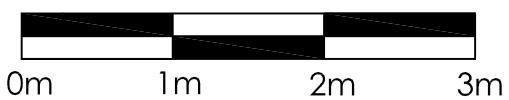

1:50 Scale Bar

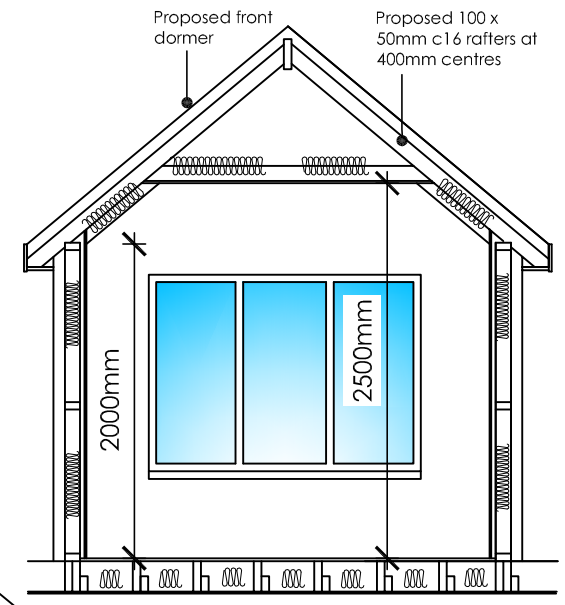

PROPOSED DORMER SECTION 1:50

ama
atterbury moore associates
architectural & quantity surveying serivices
Unit 1 Gosling Croft Business Park
Long Furlong
Clapham Worthing
West Sussex BN13 3UT
01903 871131
carl@atterburymoore.co.uk

Address of works:
4 Hudson Drive, East Preston

Drawing title:
Proposed Loft Conversion and Internal Alterations

Date:	Scales:	Paper size:	Dwg No:
July. 2018	As shown	A3	AR-130-05

ARUN DISTRICT COUNCIL R/206/18/HH