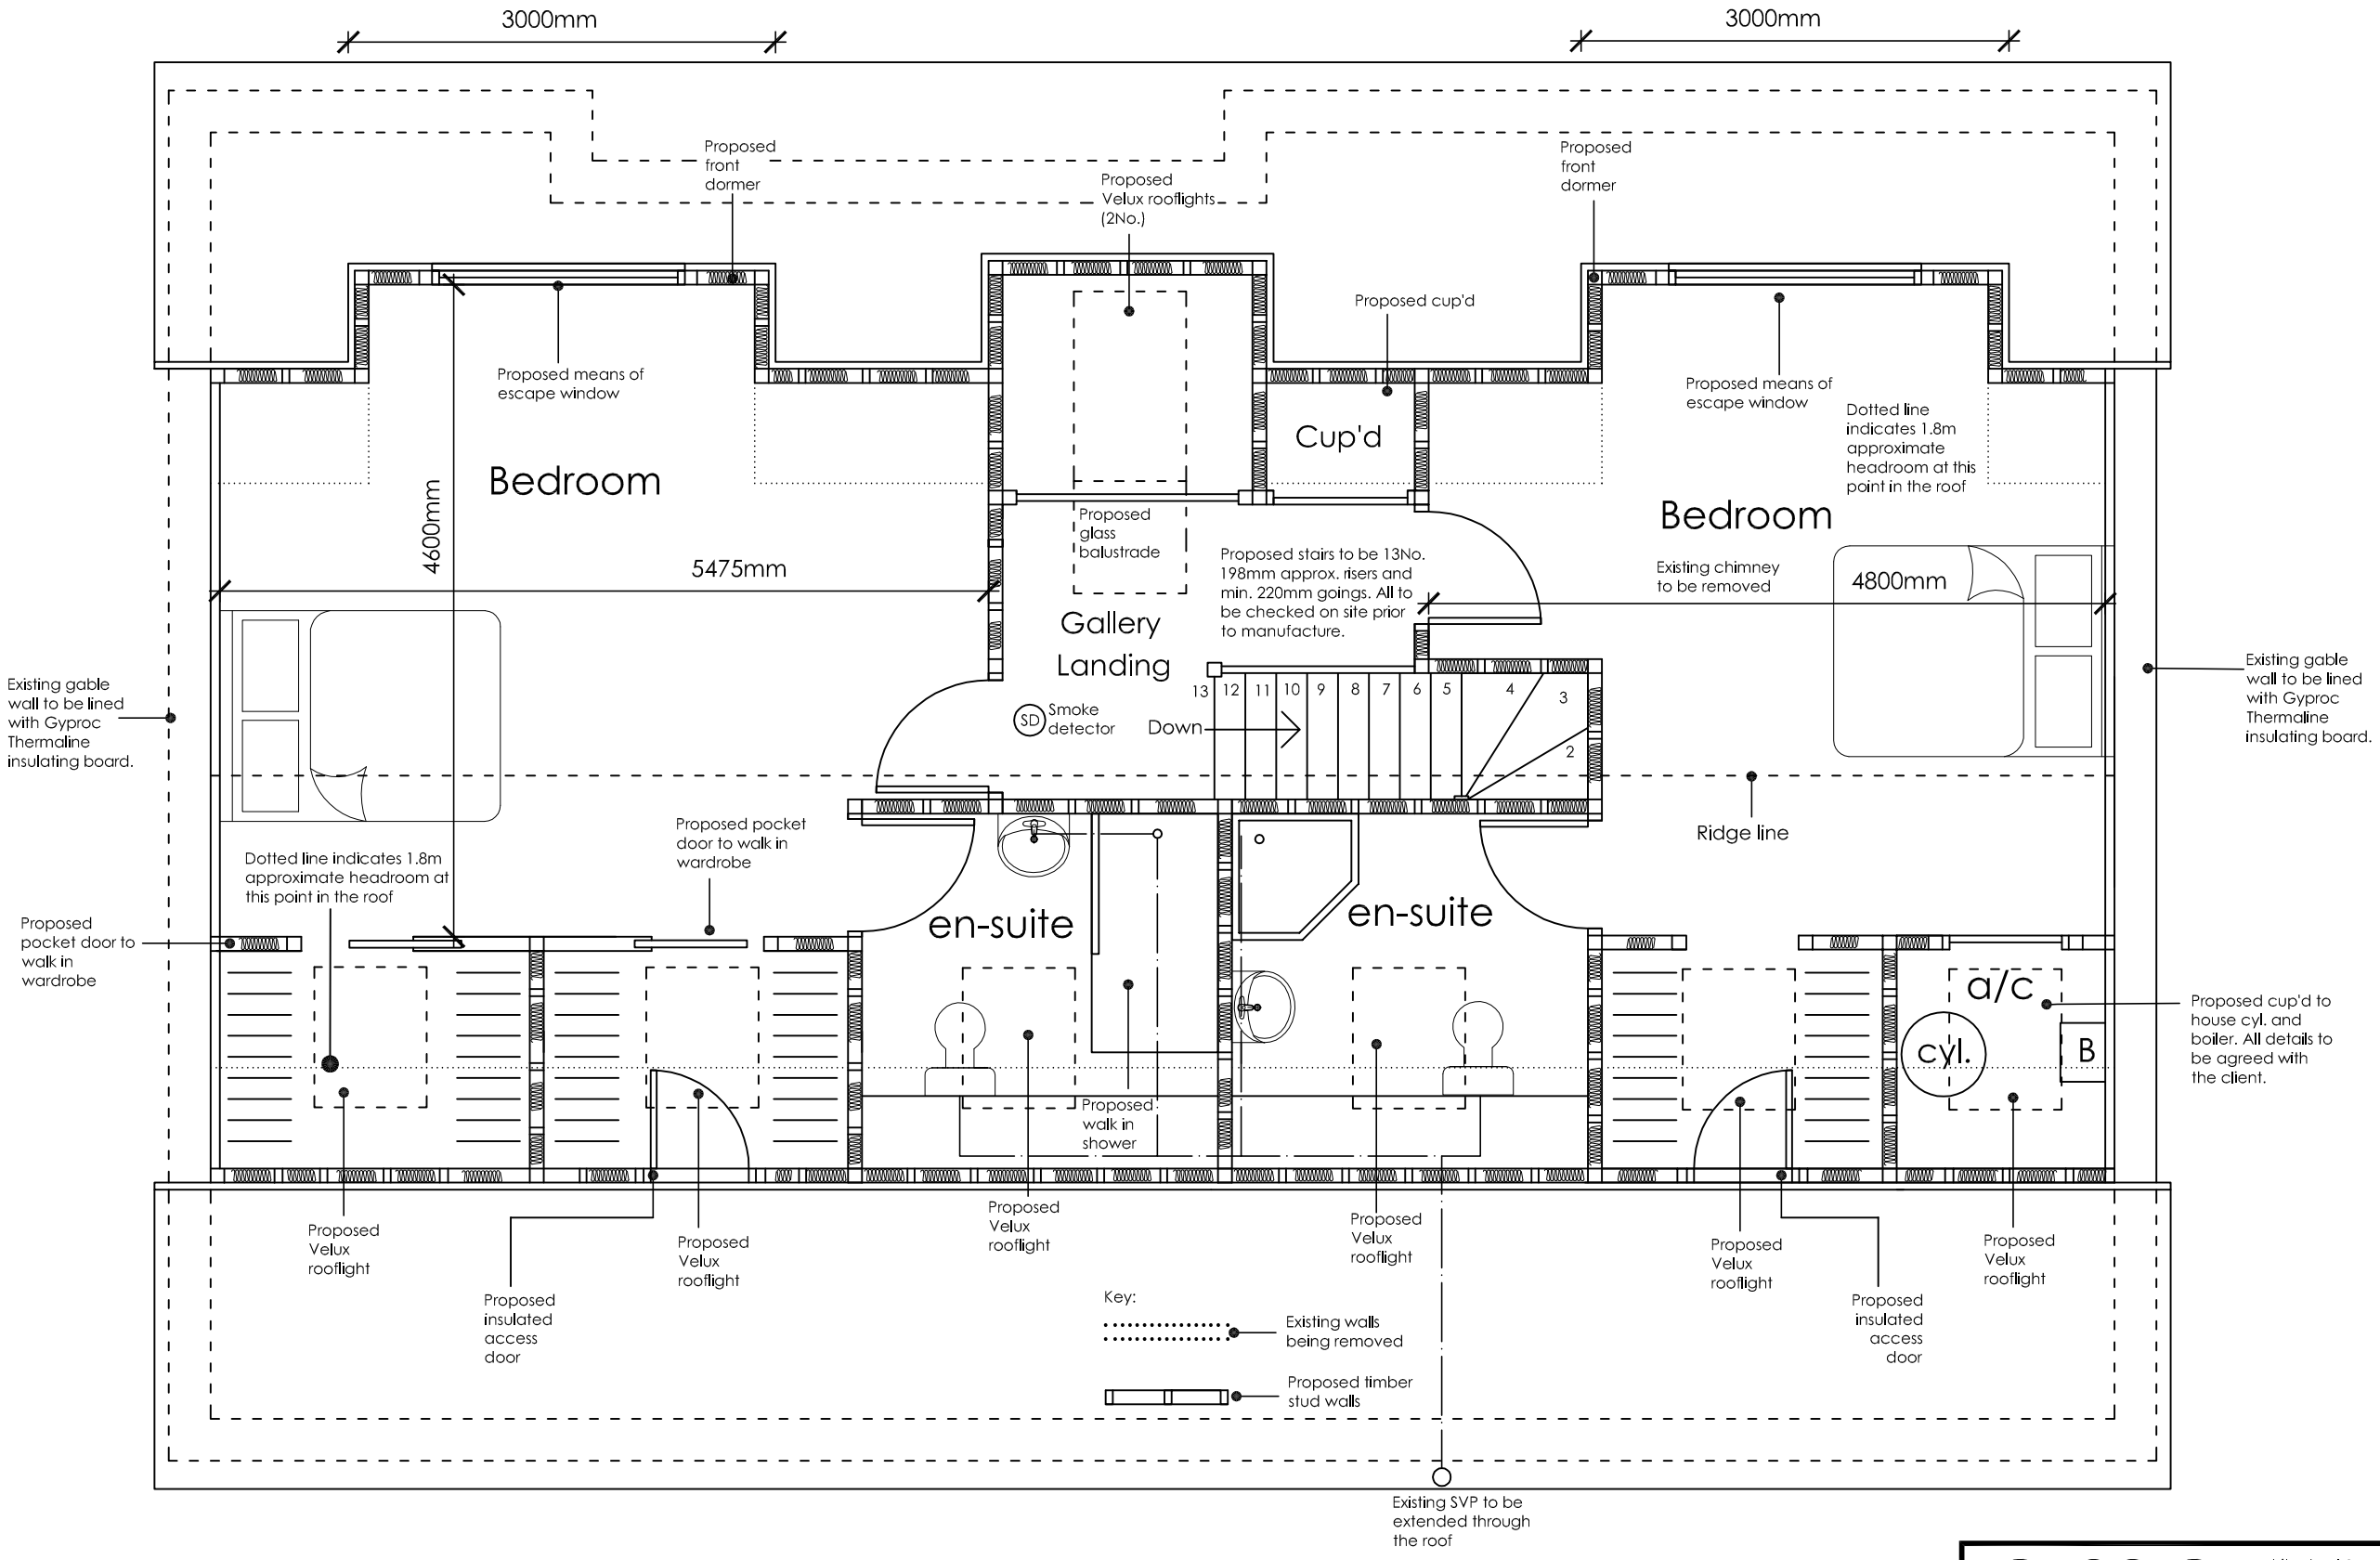


PROPOSED FIRST FLOOR PLAN 1:50

1:50 Scale Bar

0m 1m 2m 3m

ama
atterbury moore associates
architectural & quantity surveying serivices
Unit 1 Gosling Croft Business Park
Long Furlong
Clapham Worthing
West Sussex BN13 3UT
01903 871131
carl@atterburymoore.co.uk

Address of works: 4 Hudson Drive, East Preston

Drawing title: Proposed Loft Conversion and Internal Alterations

Date:	Scales:	Paper size:	Dwg No:
July. 2018	As shown	A3	AR-130-04

ARUN DISTRICT COUNCIL R/206/18/HH