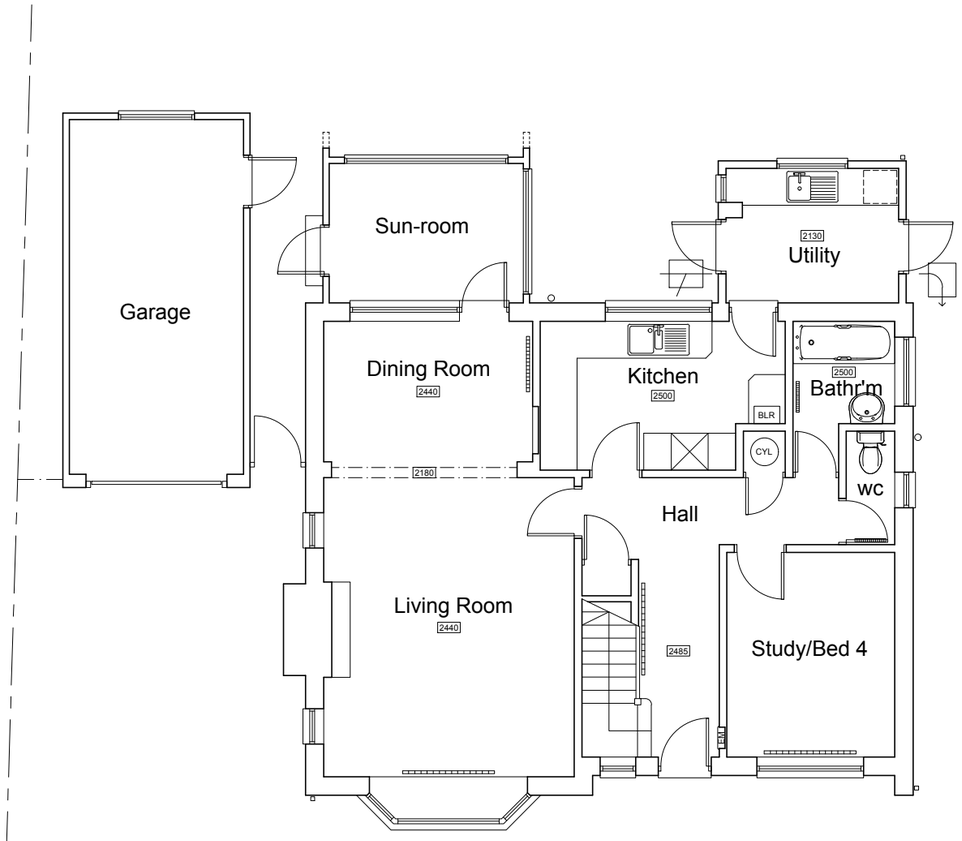

Existing Ground Floor Plan

Scale 1:100 @ A3

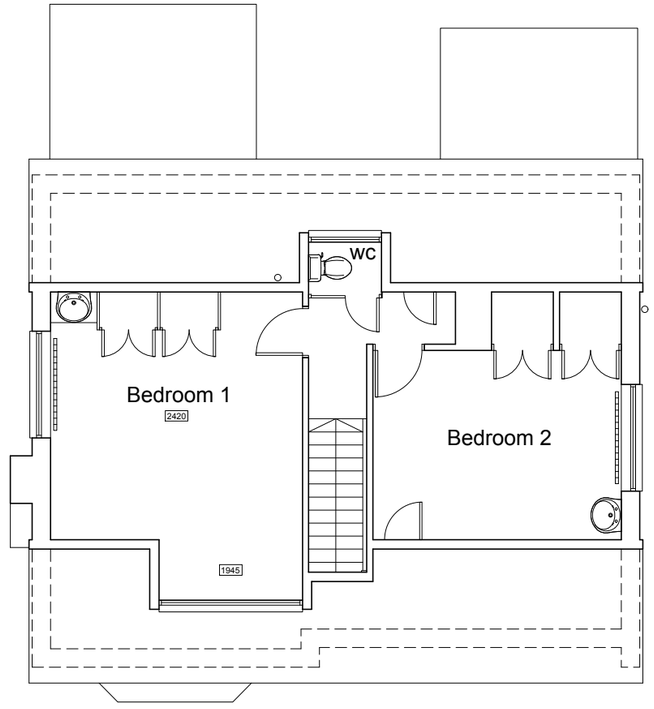

Existing First Floor Plan

Scale 1:100 @ A3

0m 1.0m 2.0m 3.0m 4.0m 5.0m

Peter Davey Ltd
construction consultants

49 Park Drive
Rustington
West Sussex BN16 3DY
Tel: 01903 773105
Mob: 07941 402217
Email: peterdavey67@btinternet.com

client	project	drawing	date	drawn	drawing no	revision
Ian Dudley & Jane Tomsett	New Extension at 28 Park Drive Rustington, BN16 3DY	Existing Floor Plans	Jul 15	pd	0186 / 100	-
			scale 1:100 @ A3		CAD file name:	

No dimensions to be scaled from drawing except for planning purposes. The contractor should check all dimensions on site.

ARUN DISTRICT COUNCIL R/215/15/HH