
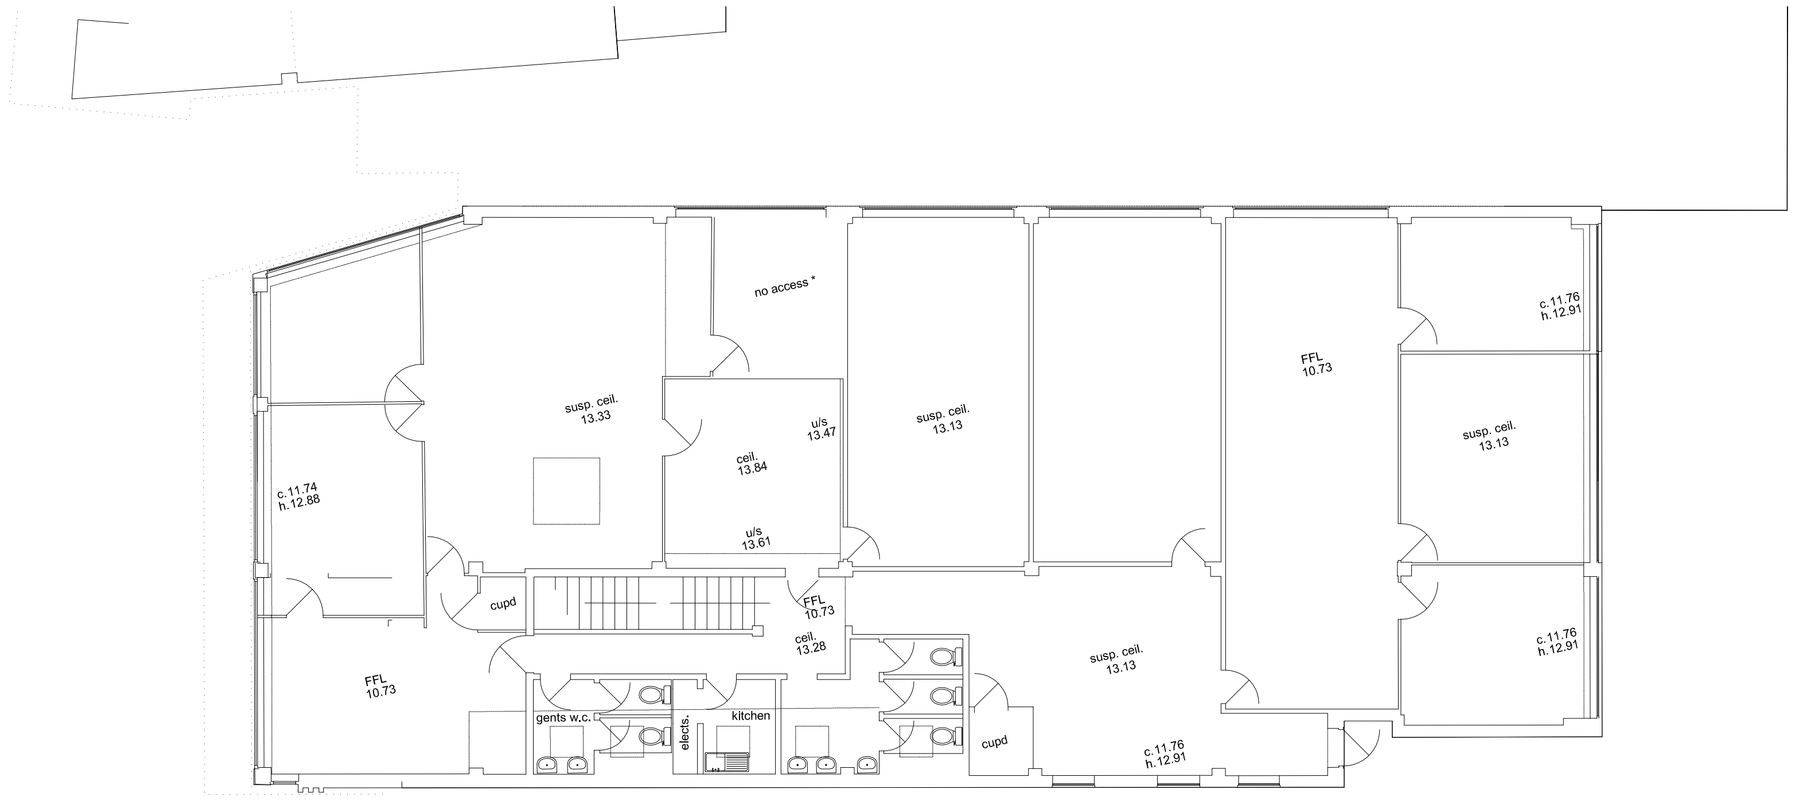


FIRST FLOOR PLAN

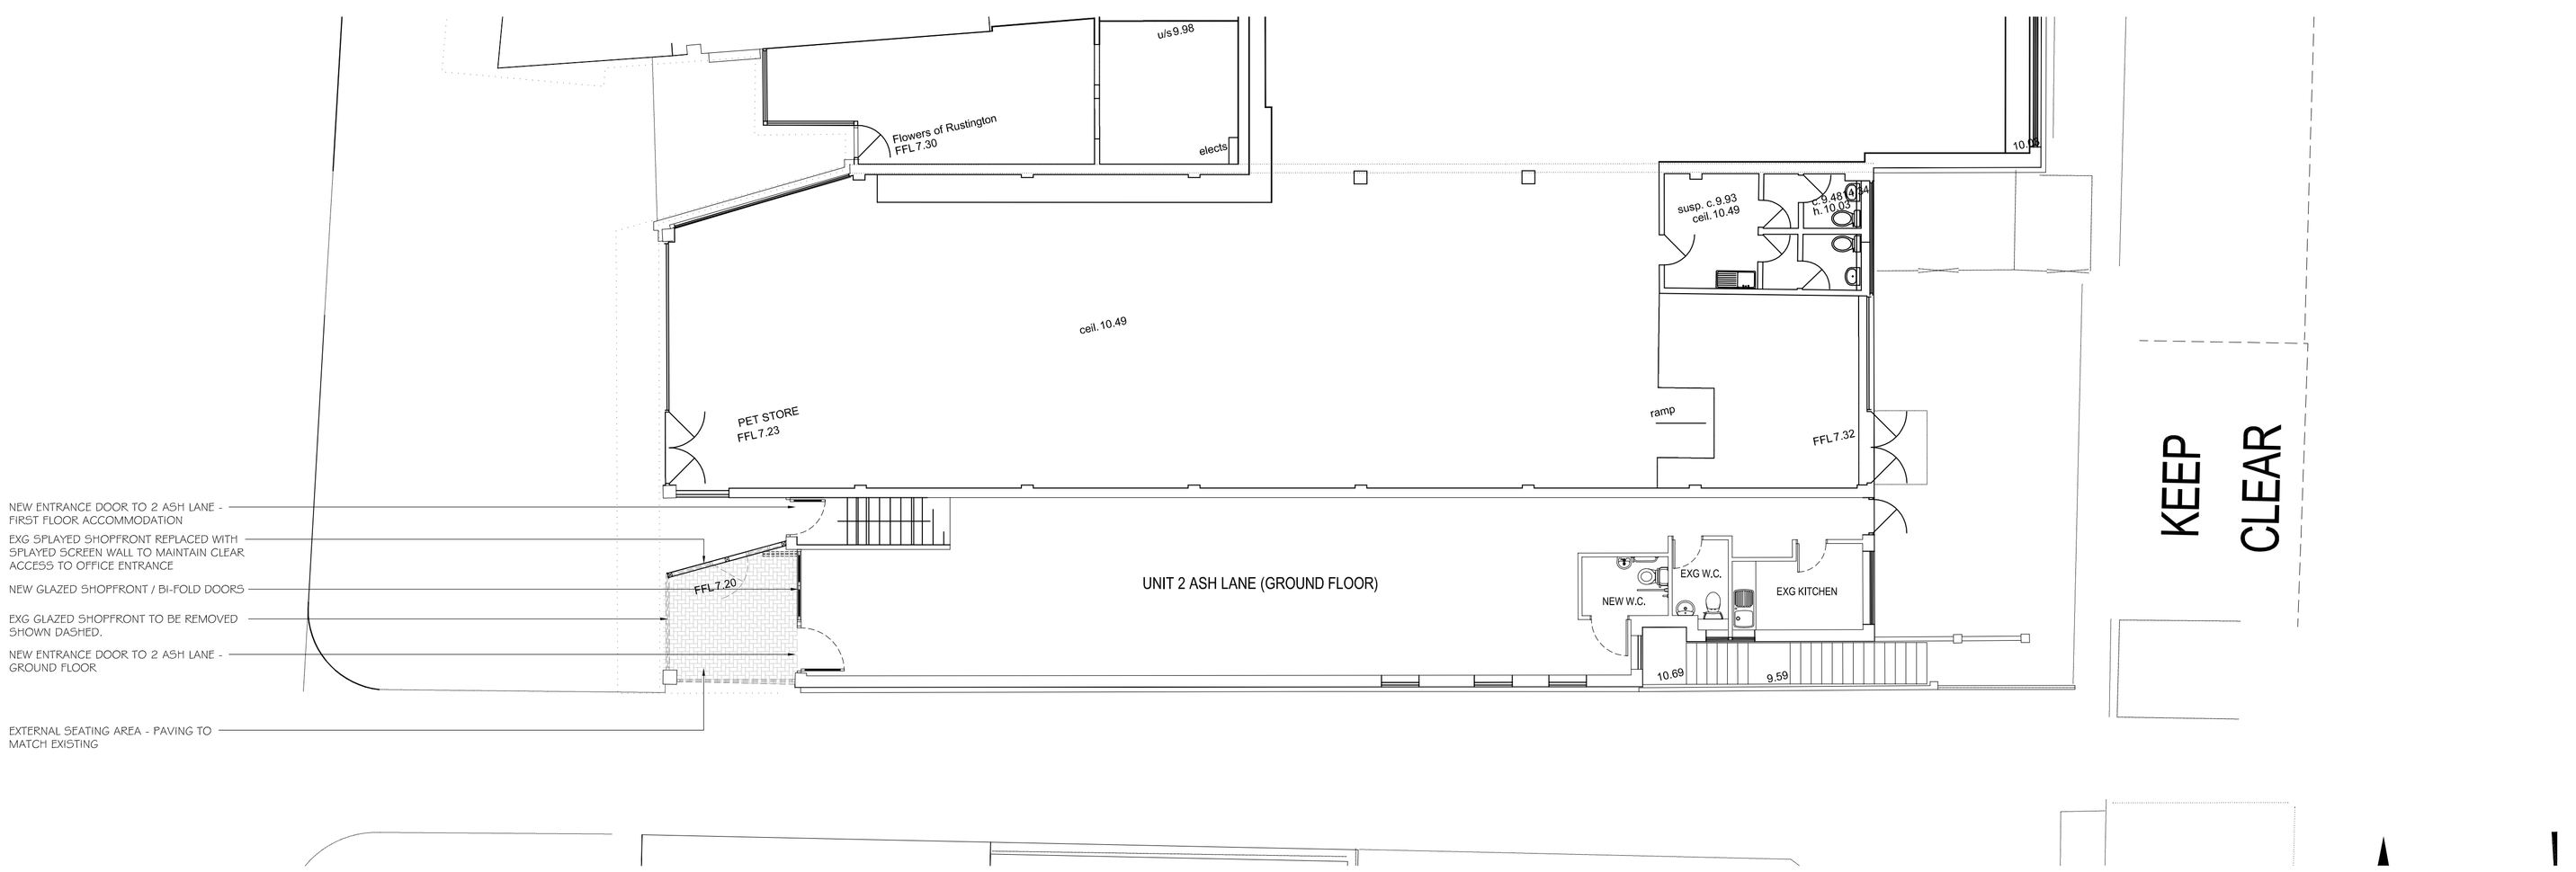

GROUND FLOOR PLAN

SCALE 1:5 (0, 50, 100, 150, 200 mm)
SCALE 1:10 (0, 100, 200, 300, 400 mm)
SCALE 1:20 (0, 200, 400, 600, 800 mm)
SCALE 1:50 (0, 0.5, 1, 1.5, 2 m)
SCALE 1:100 (0, 1, 2, 3, 4 m)
SCALE 1:200 (0, 2, 4, 6, 8 m)
SCALE 1:500 (0, 5, 10, 15, 20 m)
SCALE 1:1250 (0, 10, 20, 30, 40, 50 m)

REV:	DATE:	DESCRIPTION:	DR.	CHK.

OTHER THAN FOR THE PURPOSES OF PLANNING, DO NOT SCALE THESE DRAWINGS. USE WRITTEN DIMENSIONS ONLY. ALL DIMENSIONS TO BE CHECKED ON SITE PRIOR TO COMMENCEMENT OF WORK.

THIS DRAWING IS THE COPYRIGHT OF SIMPSON HILDER ASSOCIATES AND MAY NOT BE REPRODUCED, COPIED OR ALTERED IN ANY WAY WITHOUT WRITTEN AUTHORITY.

SIMPSON HILDER ASSOCIATES LIMITED
67a High Street Lyndhurst
Hampshire SO43 7BE
T: 023 80 283798
F: 023 80 283688
E: sha@simpsonhilder.co.uk
www.simpsonhilder.co.uk

PROPOSED FLOOR PLANS

DRAWING STATUS: **PLANNING**

2 ASH LANE RUSTINGTON WEST SUSSEX, BN16 3DT

DATE:	DRAWN BY:	
JULY 2019	CLT	
SCALE @ A1: 1:100	CHECKED: MR	DATE CHECKED: JULY 2019
JOB NO. 9379	DRAWING NO. 103	REVISION

ARUN DISTRICT COUNCIL - 19/2031/PF