
Metres

01 02 03 04 05 10


SCALE 1:100




NORTH ELEVATION

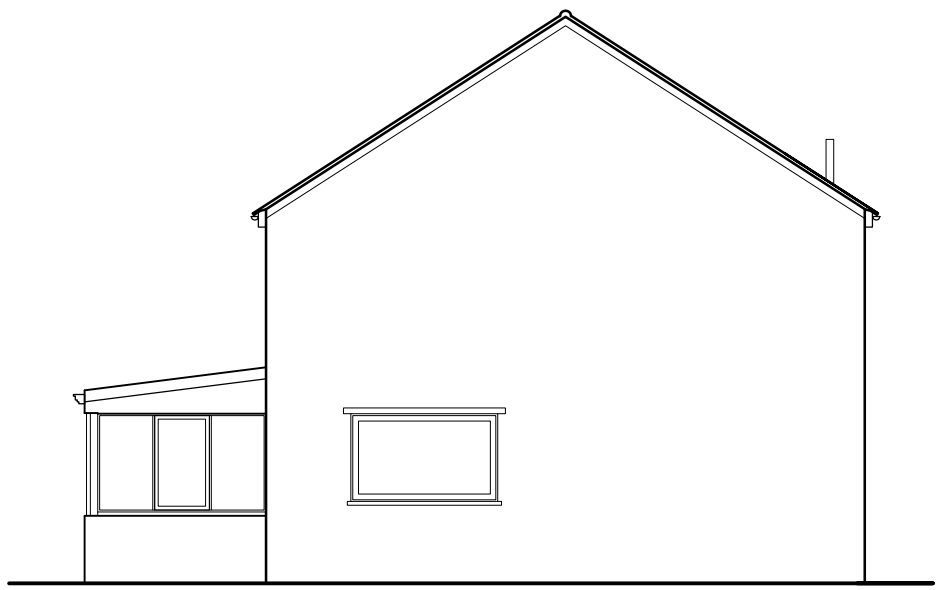


WEST ELEVATION

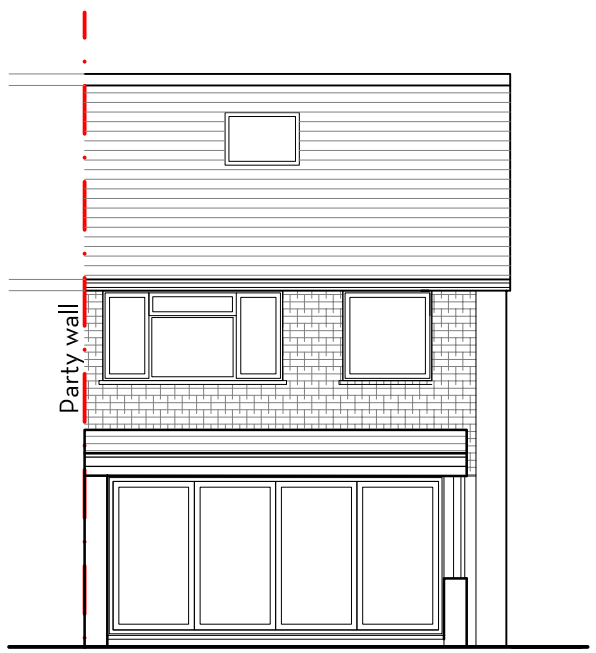

EAST ELEVATION

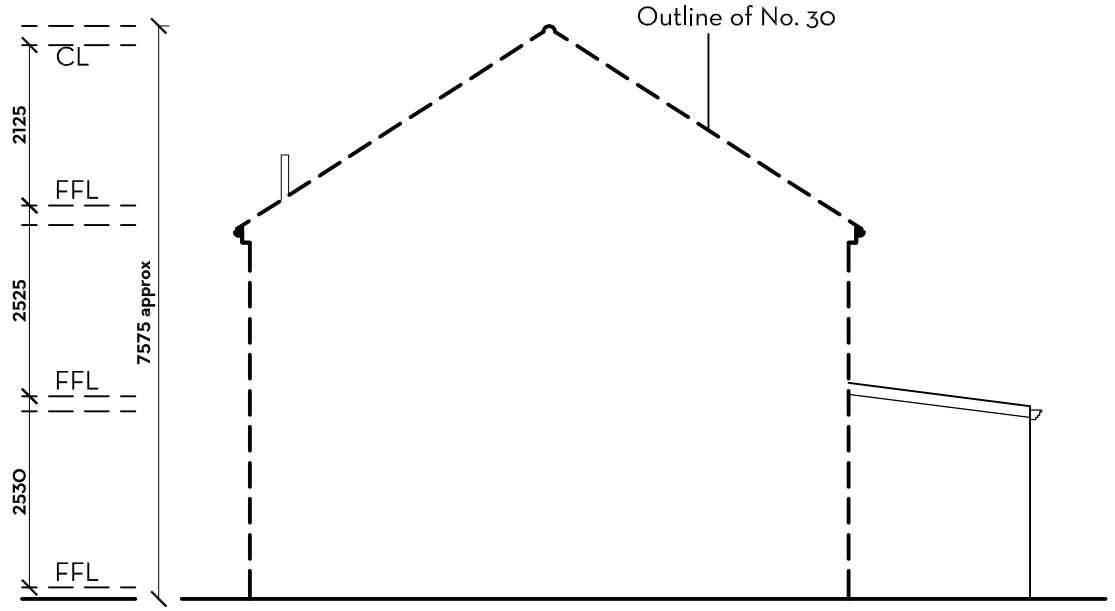

SOUTH ELEVATION

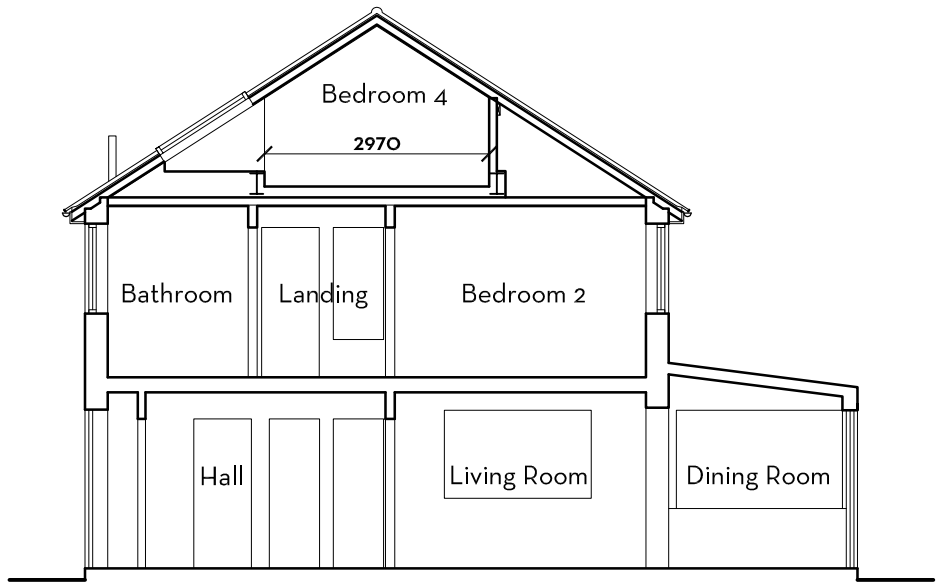

SECTION AA

REVISIONS

ref	date		drawn

DESIGN INTENT ONLY
NOTES FOR CONSTRUCTION:

1. Dimensions shall be checked and verified prior to work being commenced on site.
2. This drawing is issued for the sole and exclusive use of the named recipient. Distribution to any third party is on the strict understanding that no liability is accepted by KM Architecture for any discrepancies, errors or omissions that may be present and no guarantee is offered as to the accuracy of the information shown.

KM ARCHITECTURE
CHARTERED ARCHITECT

46 VALEBRIDGE DRIVE
BURGESS HILL
WEST SUSSEX
RH15 0RW

01444 507443
kelly@kmarchitecture.co.uk
www.kmarchitecture.co.uk

job

32 BRENDON WAY
RUSTINGTON
WEST SUSSEX
BN16 3PN

PLANNING DRAWING

title

ELEVATIONS AS EXISTING

scale	1:100 @ A3		
date	30/08/21		
drawn	KMM	checked	XX
drawing number	2037_00_04	revision	-

ARUN DISTRICT COUNCIL R/237/21/CLP