

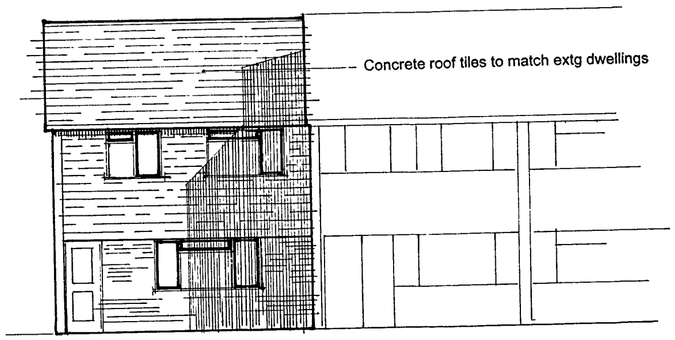


WEST ELEVATION 1.100

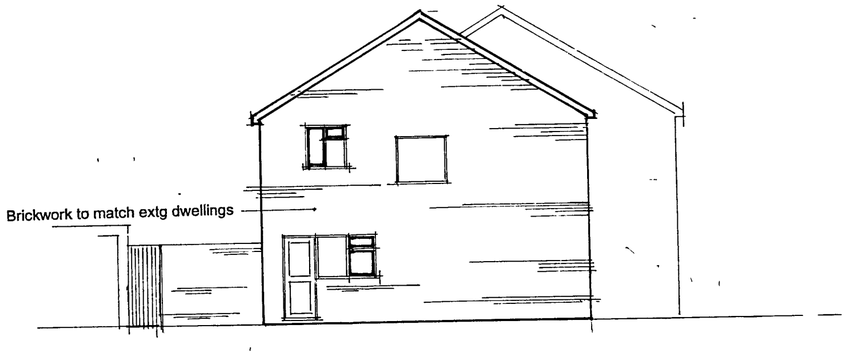


NORTH ELEVATION 1.100

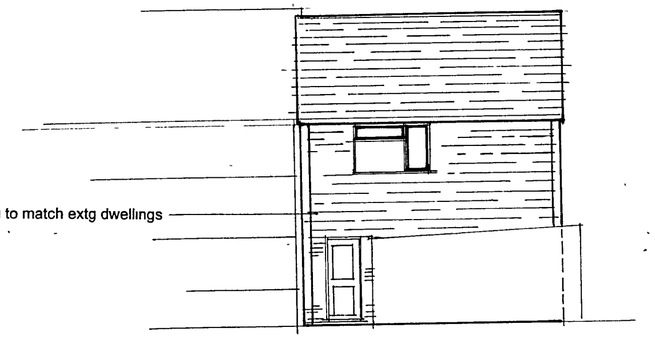


SOUTH ELEVATION 1.100


ARUN DISTRICT COUNCIL
No. R 242 07
RECEIVED 1.11.07

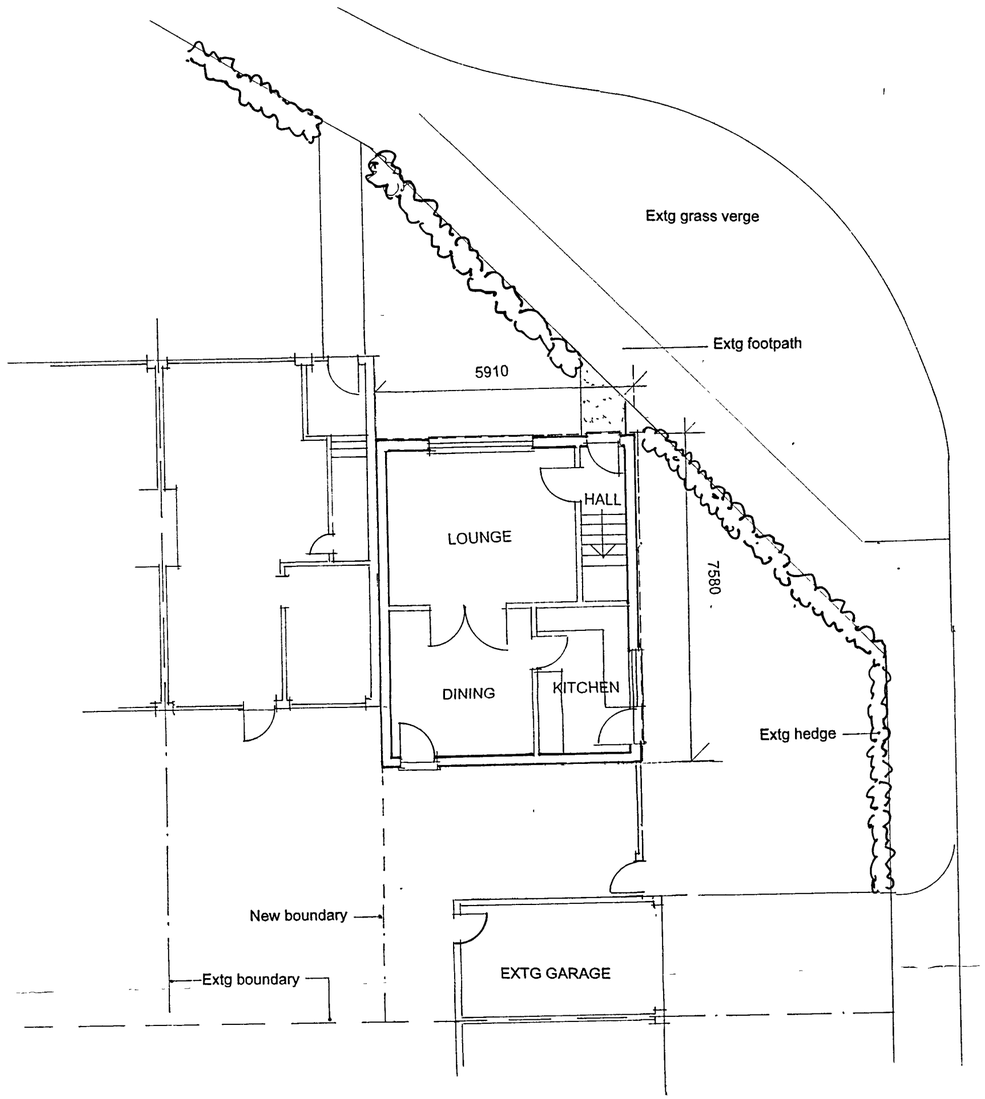

GROUND FLOOR PLAN 1.100

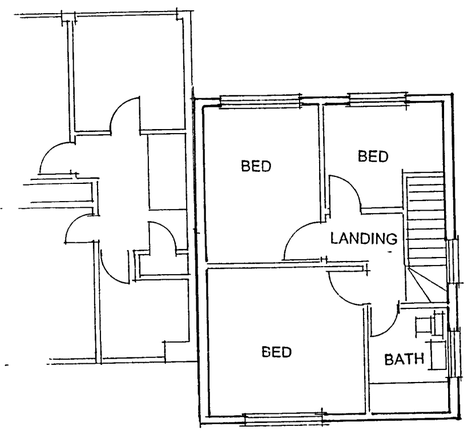

FIRST FLOOR PLAN 1.100

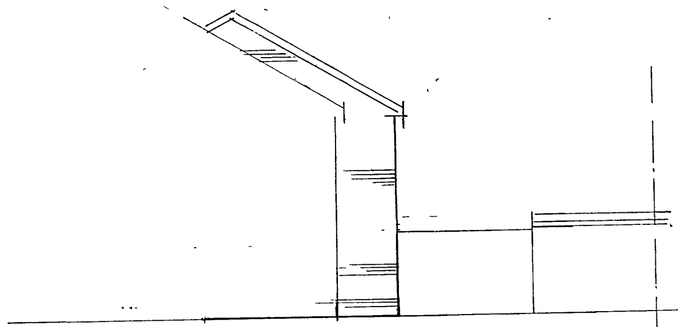

EAST ELEVATION 1.100

Dwg No: 2052

Proposed Two Storey House on Land Adjacent To 6, Duncton Road, Rustington, BN16 3LA

ARW Design,89,South Street,Tarring,BN14 7ND
T:01903204652 M:07771851222
E:Arweeden1@aol.com

Scale: as noted Date: September 07