Little Cuttle, 19 Botany Close - Rustington

NOTES:


Dimensions to be checked on site before commencing work. Any discrepancies shall be reported to the architect immediately.

Do not scale from these drawings except for planning purposes.

Use figured dimensions only.

Where applicable this drawing is to be read in conjunction with other consultants' drawings.


All drawings to be read in conjunction with specification and all other drawings including structural engineer and mechanical and electrical drawings / specification

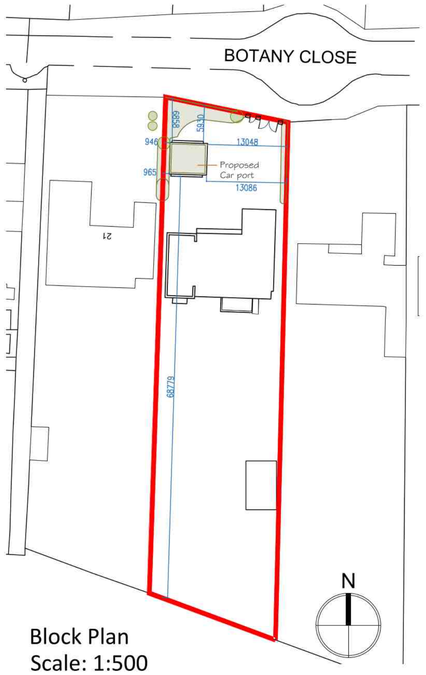


Block Plan
Scale: 1:500




North Elevation
Scale: 1:50

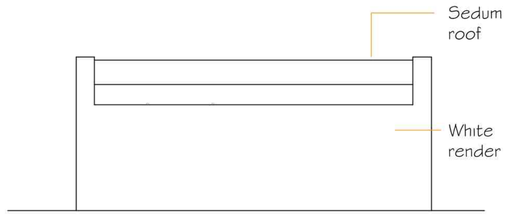


West Elevation
Scale: 1:50

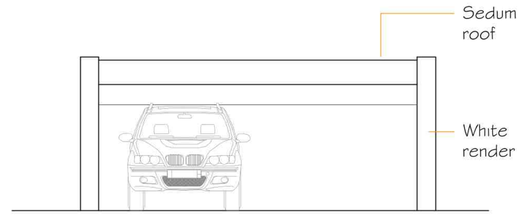

East Elevation
Scale: 1:50

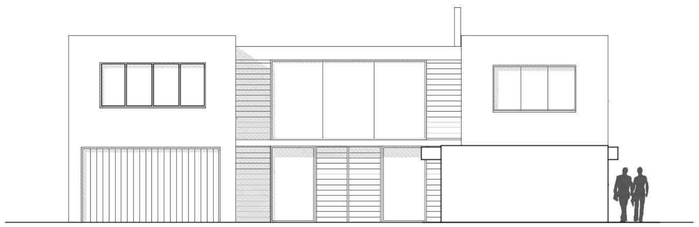

Front/North Elevation in context
Scale: 1:100

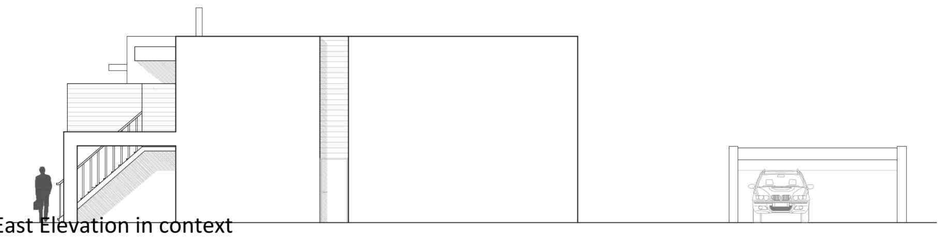

Side/East Elevation in context
Scale: 1:100



Location Plan
Scale: 1:1250


Crown Copyright 2021.
All rights reserved. Licence number 100020449

10 0 10 20 30 40 50 100m
1:1250


10 0 10 20 30 40 50m
1:500

1 0 1 2 3 4 5 6 7 8 9m
1:100


1 0 1 2 3 4 5m
1:50

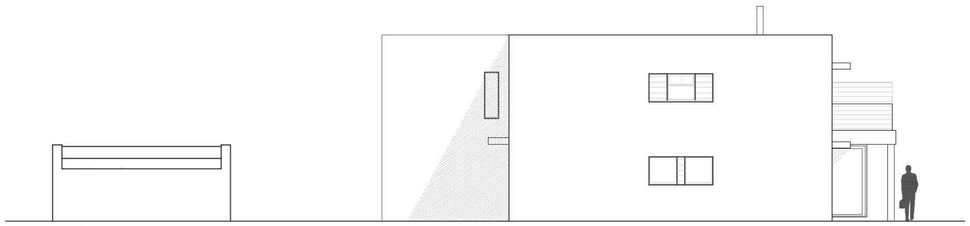


Side/West Elevation in context
Scale: 1:100

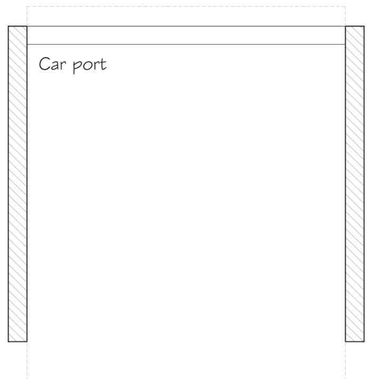

Ground Floor Plan
Scale: 1:50

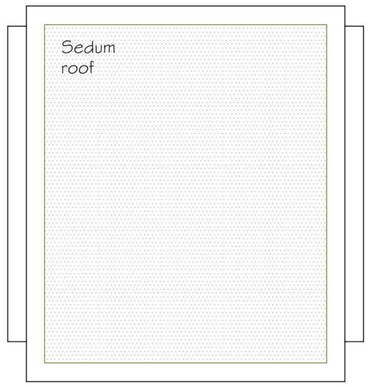

Roof Plan
Scale: 1:50

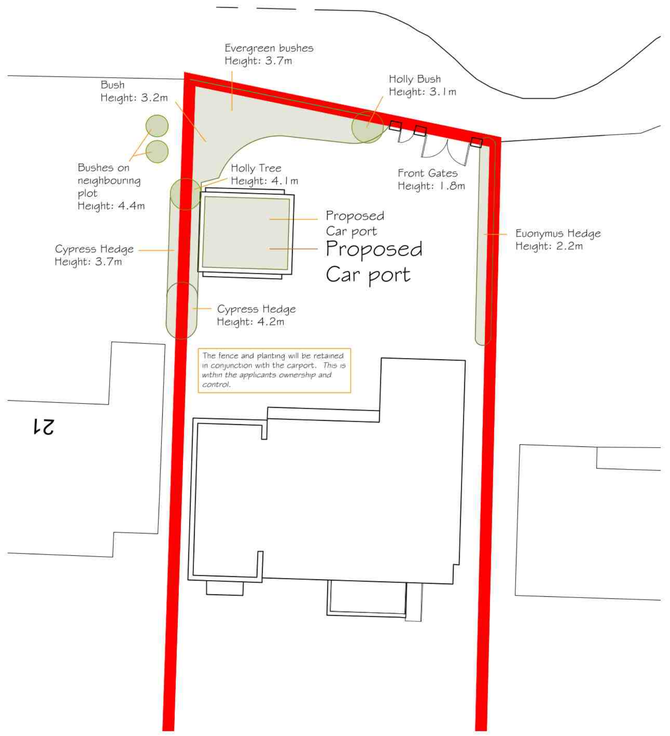

Site Plan showing boundary treatment and planting
Scale: 1:200

REV	DATE	AMENDMENT	DRAWN
D	04/10/21	Dimensions to the boundary shown on block plan	NW
C	20/09/21	Planting and boundary treatment shown on drawing	NW

hd architects
Helyer Davies Architects Ltd
1 The Old Flour Mill,
Emsworth, PO10 7BT
01243 370 715
www.hdarchitects.co.uk mail@hdarchitects.co.uk

PROJECT
Little Cuttle
19 Botany Close
Rustington
West Sussex
BN16 2BJ

DRAWING	SCALE
Proposed Plans and Elevations	1:50 at A1
Elevations in context	1:100 at A1
Block Plan	1:500 at A1
Location Plan	1:1250 at A1

DATE August 2020 DRAWN NW/MH

DRAWING NUMBER	REVISION
16164_110	D