


1 **Proposed** **1:100**

North Elevation

0 0.5 1.0 2.0 3.0 4.0 5.0 10.0

Scale in metres

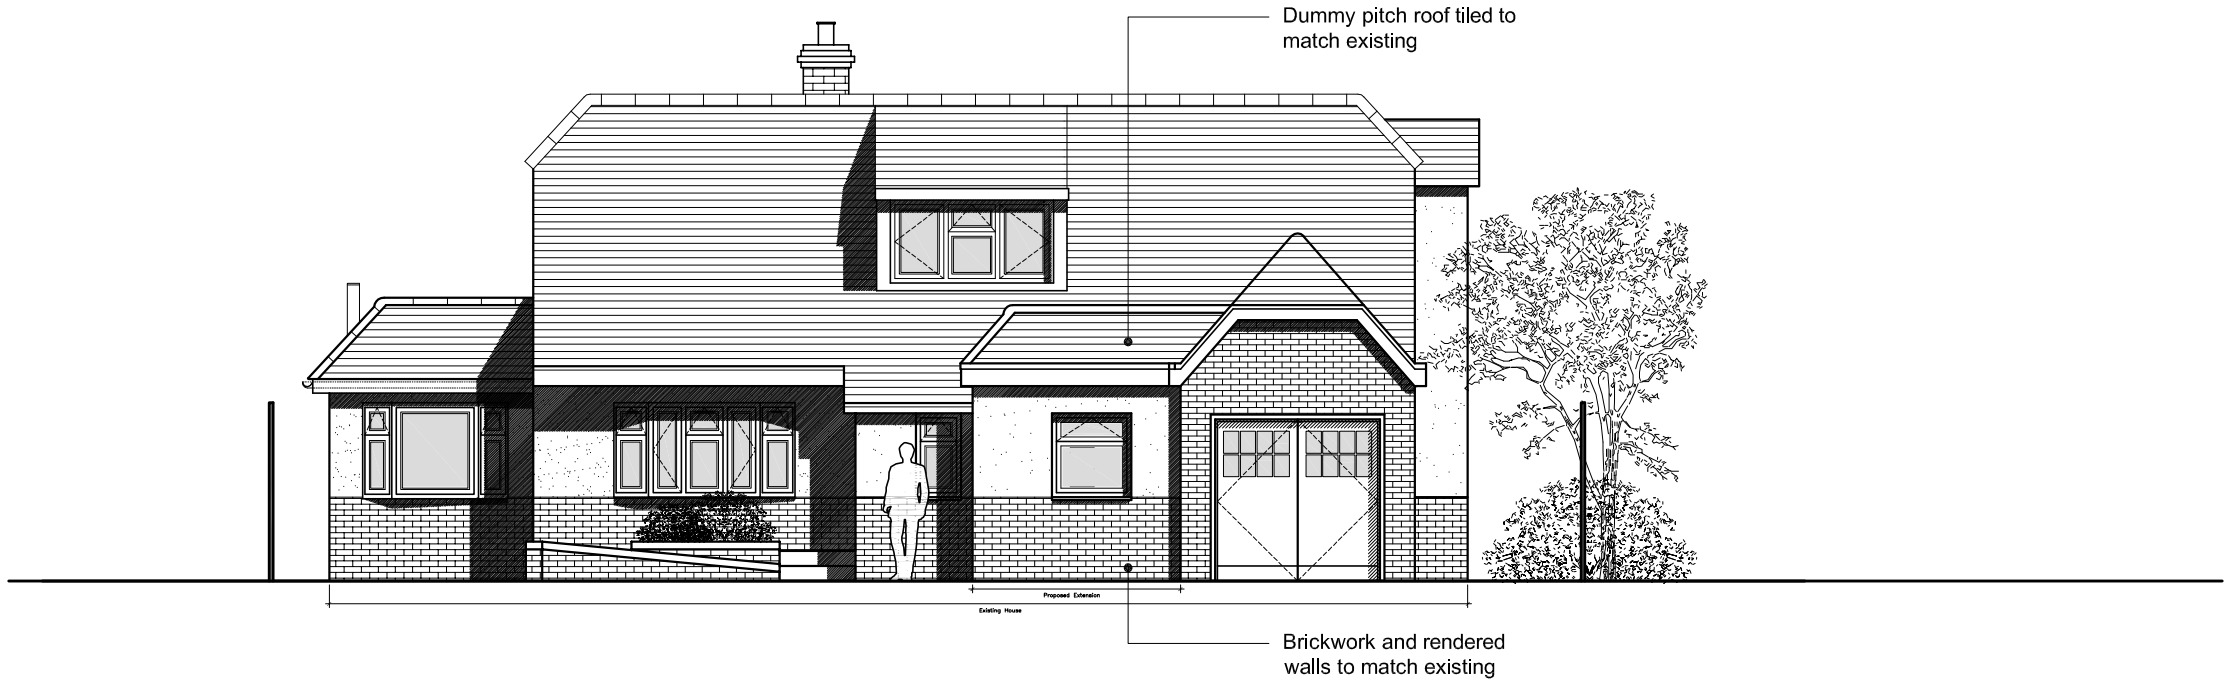

2 **Proposed** **1:100**

East Elevation

0 0.5 1.0 2.0 3.0 4.0 5.0 10.0

Scale in metres

/ 18/10/2018 Issued for planning RG CS

Date: Notes: Drawn: Checked:

Project:

Sea Avenue

84 Sea Avenue, Rustington, West Sussex, BN16 2DL

Roger Brass & Eric Hutchinson

drawing number: rev:

2089(31)101 /

Proposed

North and East Elevations

1:100@A3

Drawn by: RG

Checked by: CS

Issued for:

APPROVAL

Do Not Scale. All dimensions and conditions are to be checked on site prior to preparing drawings or commencing any work. © This drawing is the property of CDMS Partners Limited, trading as CDMS Architects and protected by the Copyright, Designs and Patents Act, 1988

CDMS ARCHITECTS

1st Floor | Montpelier House | 99 Montpelier Road | Brighton | BN1 3BE

t:01273 220407 e:info@cdmsarchitects.com www.cdmsarchitects.com

ARUN DISTRICT COUNCIL R/251/18/HH