

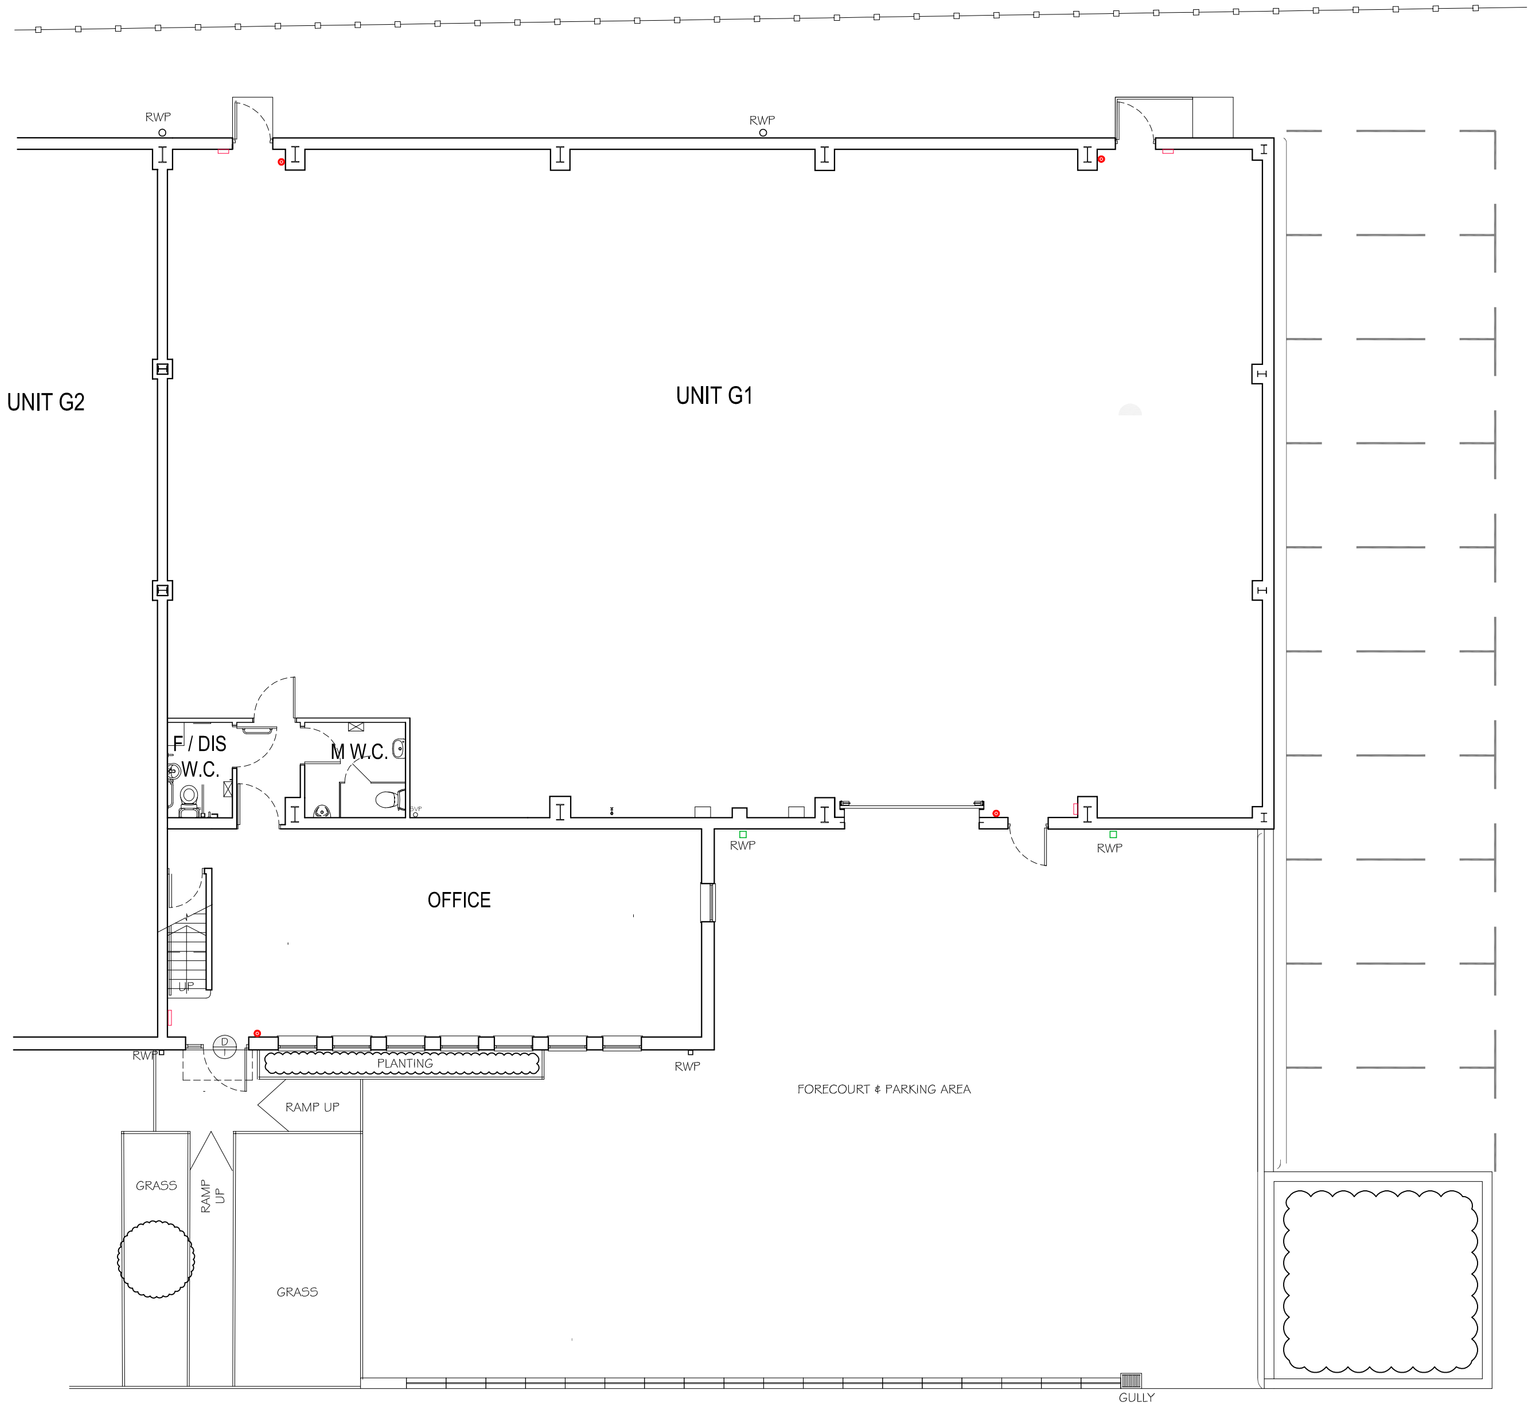


GROUND FLOOR PLAN 1:100

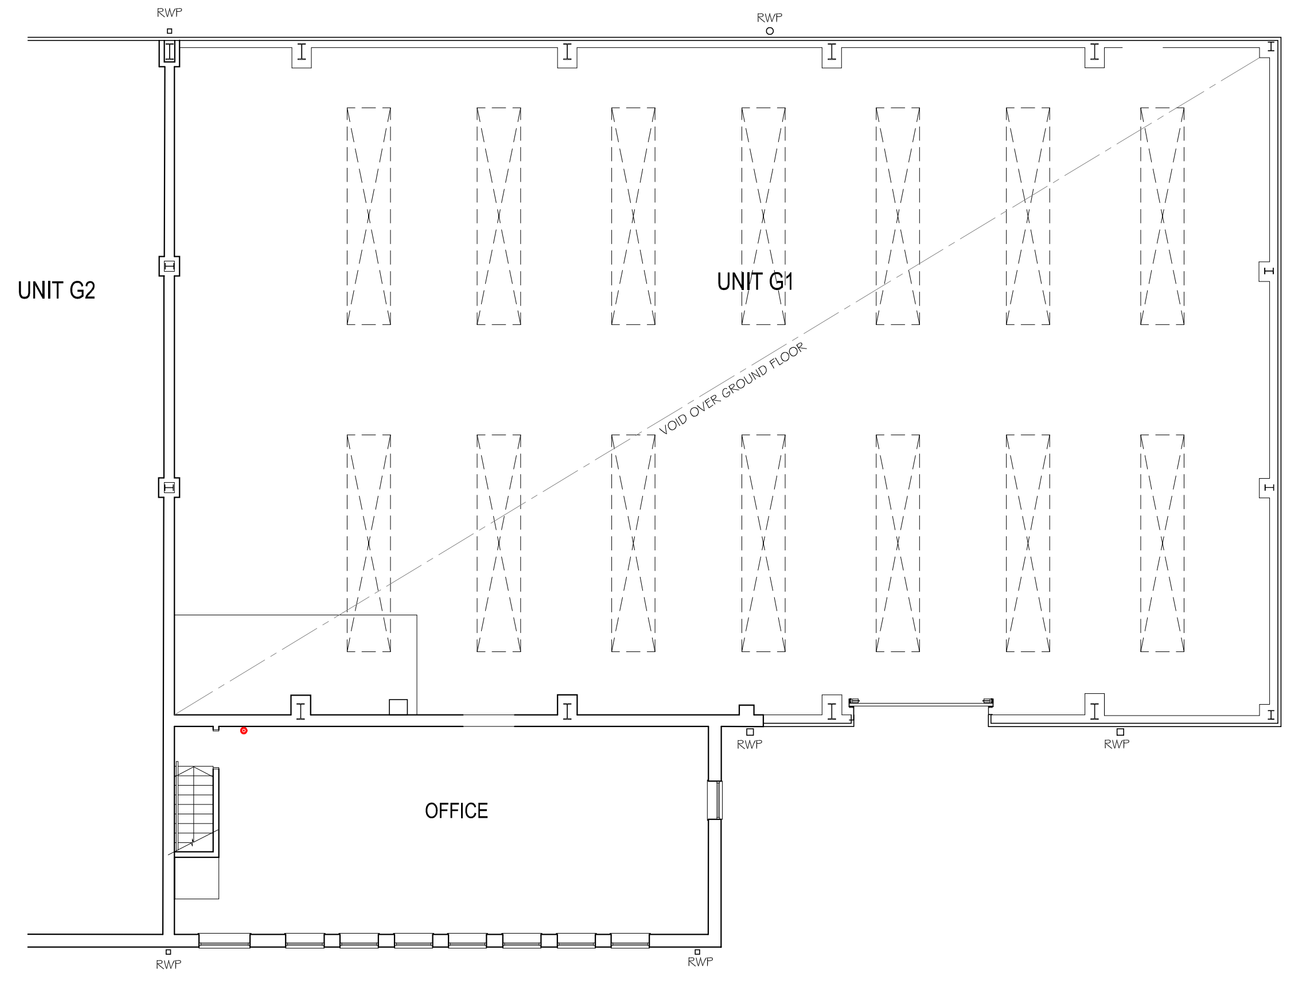

FIRST FLOOR PLAN 1:100

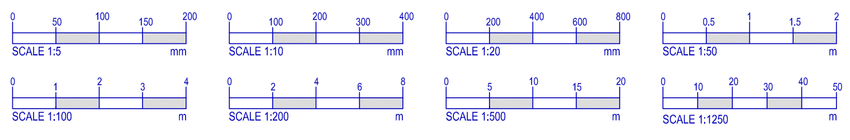

SIMPSON HILDER
ASSOCIATES LIMITED
67a High Street Lyndhurst
Hampshire SO43 7BE
T: 023 80 283798
F: 023 80 283688
E: sha@simpsonhilder.co.uk
www.simpsonhilder.co.uk

EXISTING & PROPOSED
FLOOR PLANS

UNIT G1
RUSTINTON TRADING EST
DOMINION WAY
RUSTINGTON
BN16 2HQ

PLANNING

OTHER THAN FOR THE PURPOSES OF PLANNING, DO NOT SCALE THESE DRAWINGS. USE WRITTEN DIMENSIONS ONLY. ALL DIMENSIONS TO BE CHECKED ON SITE PRIOR TO COMMENCEMENT OF WORK.

THIS DRAWING IS THE COPYRIGHT OF SIMPSON HILDER ASSOCIATES LIMITED AND MAY NOT BE REPRODUCED, COPIED OR ALTERED IN ANY WAY WITHOUT WRITTEN AUTHORITY

DRAWING STATUS:

DATE:	DRAWN BY:	
OCTOBER 2019	GL	
SCALE @ A1: 1:100	CHECKED: -	DATE CHECKED: -
JOB NO. 8206	DRAWING NO. 104	REVISION

REV:	DATE:	DESCRIPTION:	DR	CH
-	-	-	-	-

ARUN DISTRICT COUNCIL ACCEPTS NO LIABILITY FOR THE CONTENT OF THIS DRAWING, OR FOR THE CONSEQUENCES OF ANY ACTION TAKEN ON THE BASIS OF THE INFORMATION PROVIDED, UNLESS THAT ACTION IS TAKEN WITH THE PRIOR APPROVAL OF THE COUNCIL. ALSO, THE COUNCIL DOES NOT ACCEPT ANY RESPONSIBILITY FOR ANY ERRORS OR OMISSIONS.