


Existing South Elevation

Existing East Elevation

Existing West Elevation

Existing North Elevation

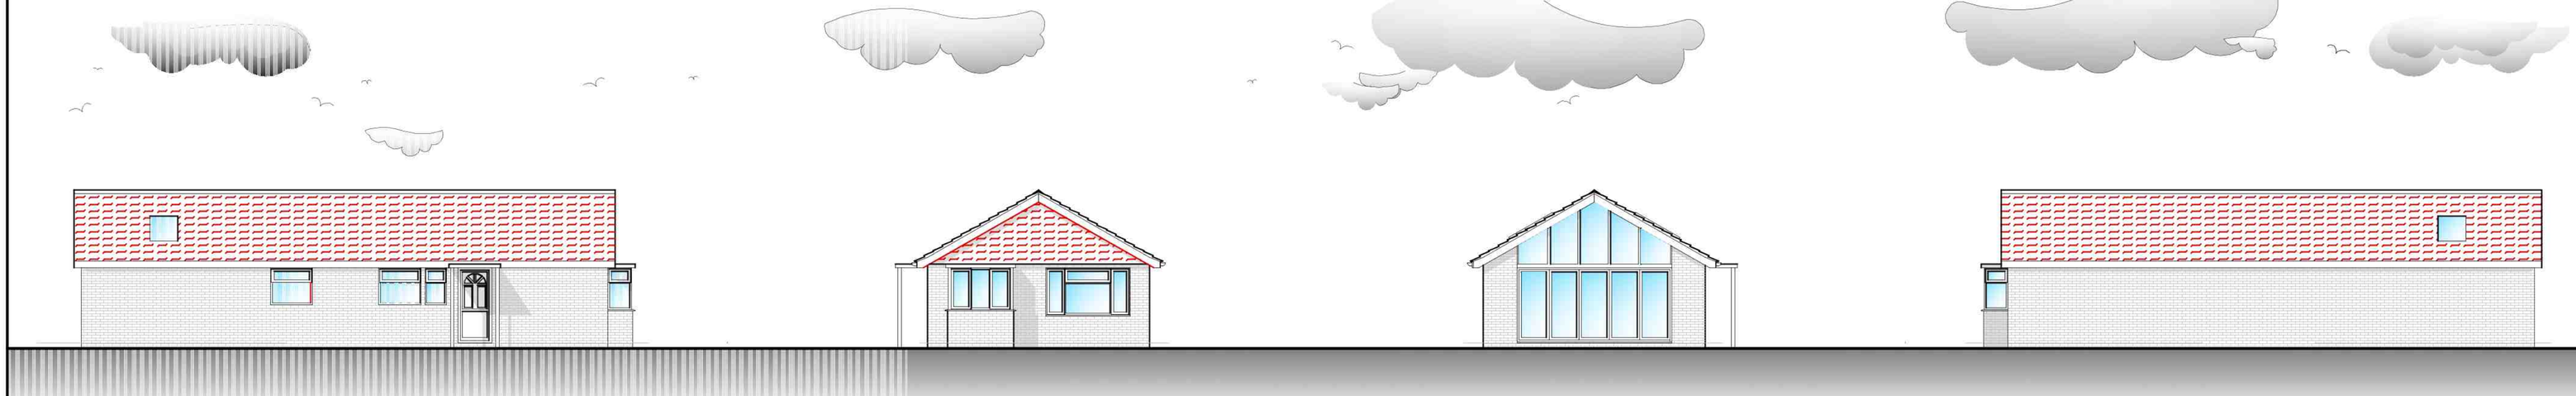


Proposed South Elevation

Proposed East Elevation


Proposed West Elevation

Proposed North Elevation

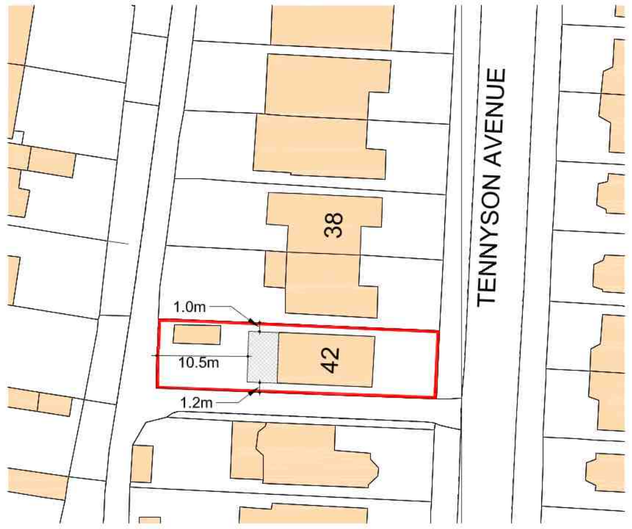


SITE PLAN 1:500 @ A1



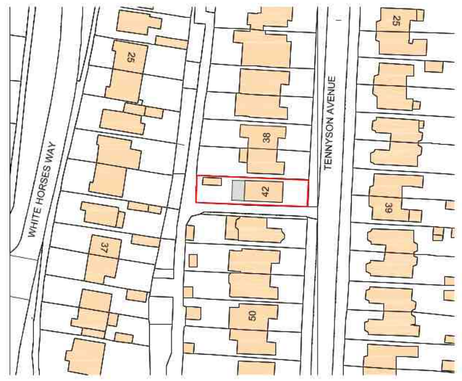


Location Plan 1:1250 @ A1




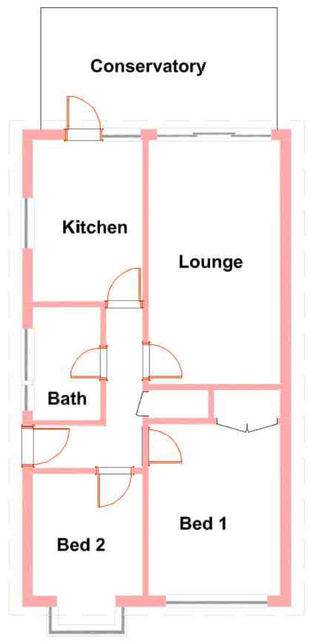


Existing Floor Plan

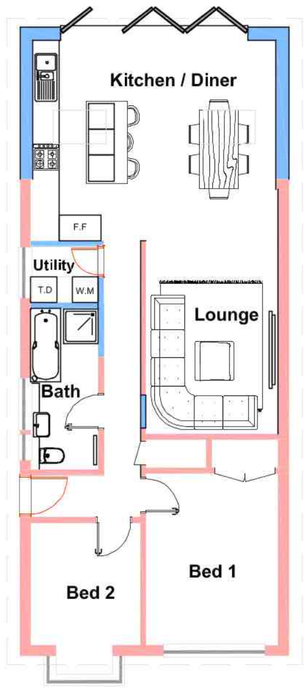


Proposed Floor Plan

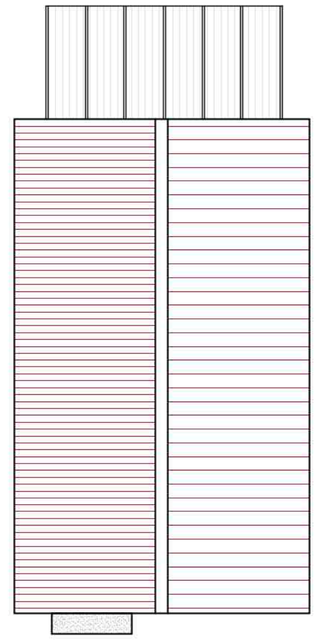

Existing Roof Plan

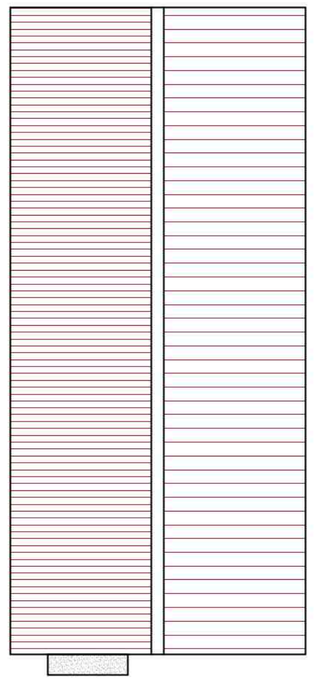

Proposed Roof Plan

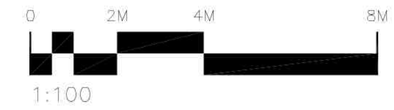

General Notes:

1. Do not scale from the drawing, except for planning purposes.
2. All dimensions to be verified on site prior to work being commenced and any discrepancy reported to Environ architectural services.
3. Any discrepancies between the drawings and the written specification are to be reported to Environ architectural services.
4. The drawing to be read in conjunction with relevant consultants and specialist drawings.
5. All works to comply with the relevant British Standards Code of Practice and building regulations.
6. If in doubt about any aspect of the work please consult Environ architectural services.
7. The drawing is the copyright of Environ architectural services and is not to be reproduced in any form without prior written consent.

Drawing Notes:

1. Proposed Development Shown in Blue
2. Existing levels and layouts shown in Red.
3. Proposed levels and layouts shown in Blue
4. All dimensions shown in Meters

Revision Description

ENVIRON
ARCHITECTURE AND PROJECT MANAGEMENT

The Studio
17 Sandfield Avenue
Wick
Littlehampton
West Sussex BN17 7LL
M: 07561313106
T: 01903 862639
www.environarch.co.uk

RICS
CIOB Chartered Building Consultancy

Drawn By: L.G

Drawing Status

For Planning

Project : **Rear/GF Extension**
Mr P O'neil
42 Tennyson Avenue
Rustington
BN16 2PH

Drawing

Elevations, Floor Plans, Site plan & Location Plan.

Scale :**1:100 /1:500/1:1250 @A1**

Job No: **A-137**

Drawing No : **0137 / 01**

Revision : **Rev A**

ARUN DISTRICT COUNCIL RECEIVED