
FEEDER PILLAR MODEL - RITHERDON RMC 1600
EXTERNAL COLOUR - 14 C 39 GREEN
DUCTING SPEC - BLACK RIGID TWIN WALL CABLE DUCT SMOOTH INTERNAL

0m 250mm 500mm 1000mm 2000mm

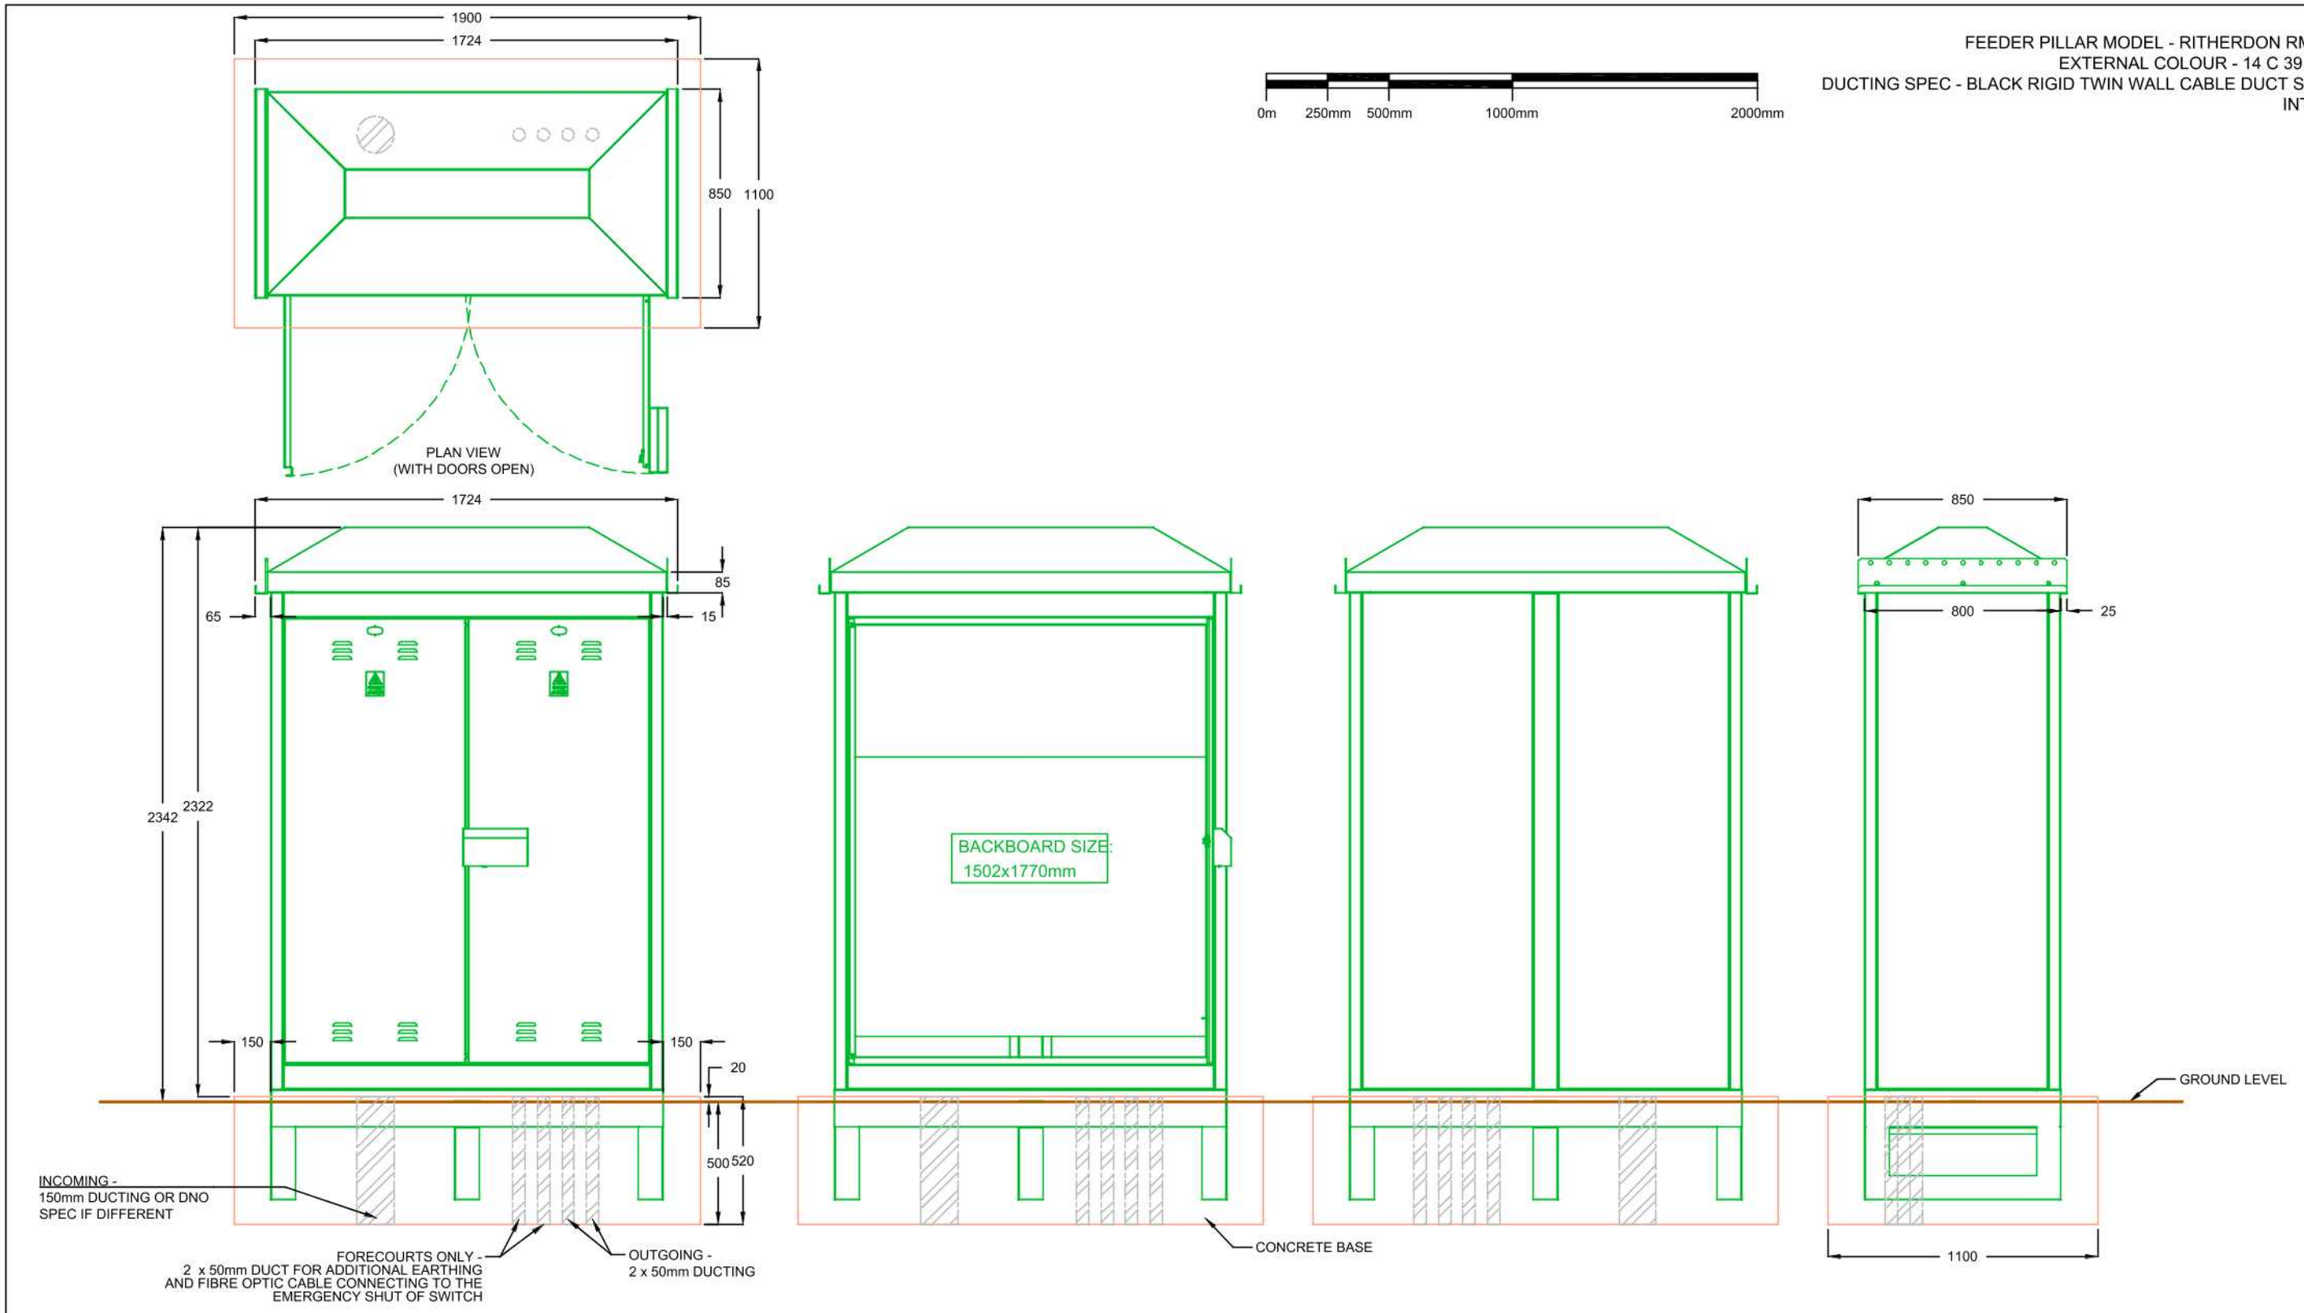

FRONT ELEVATION | FRONT ELEVATION (WITH DOORS OPEN) | REAR ELEVATION | SIDE ELEVATION (LEFT - DOORS CLOSED)

COMMENTS

NOTE:
FOR FURTHER DETAILS PLEASE REFER TO MANUFACTURERS SPECIFICATIONS

REV.	DESCRIPTION	REV. BY	APP.	DATE
A	Issued for comment	BL	PH	05/12/19
B	Address updated	RK	BL	03/01/20

SCALE (@A3)	DRAWN BY
1:25	RK

ADDRESS

Car park to the rear of 1-3 Broadmark Lane, Rustington, Littlehampton, BN16 2NE

PROJECT NAME

STORE PROPERTY INVESTMENTS - RUSTINGTON

DRAWING TITLE

RMC 1600 - WITH ROOTS

DRAWING NO.

10345 - 0001_05

INSTAVOLT

InstaVolt Ltd, 6 Cedarwood, Crockford Lane,
Chineham Park, Hampshire, RG24 8WD
© InstaVolt Ltd. 2017

REV. B