

ADUR DISTRICT COUNCIL R/294/18/HH

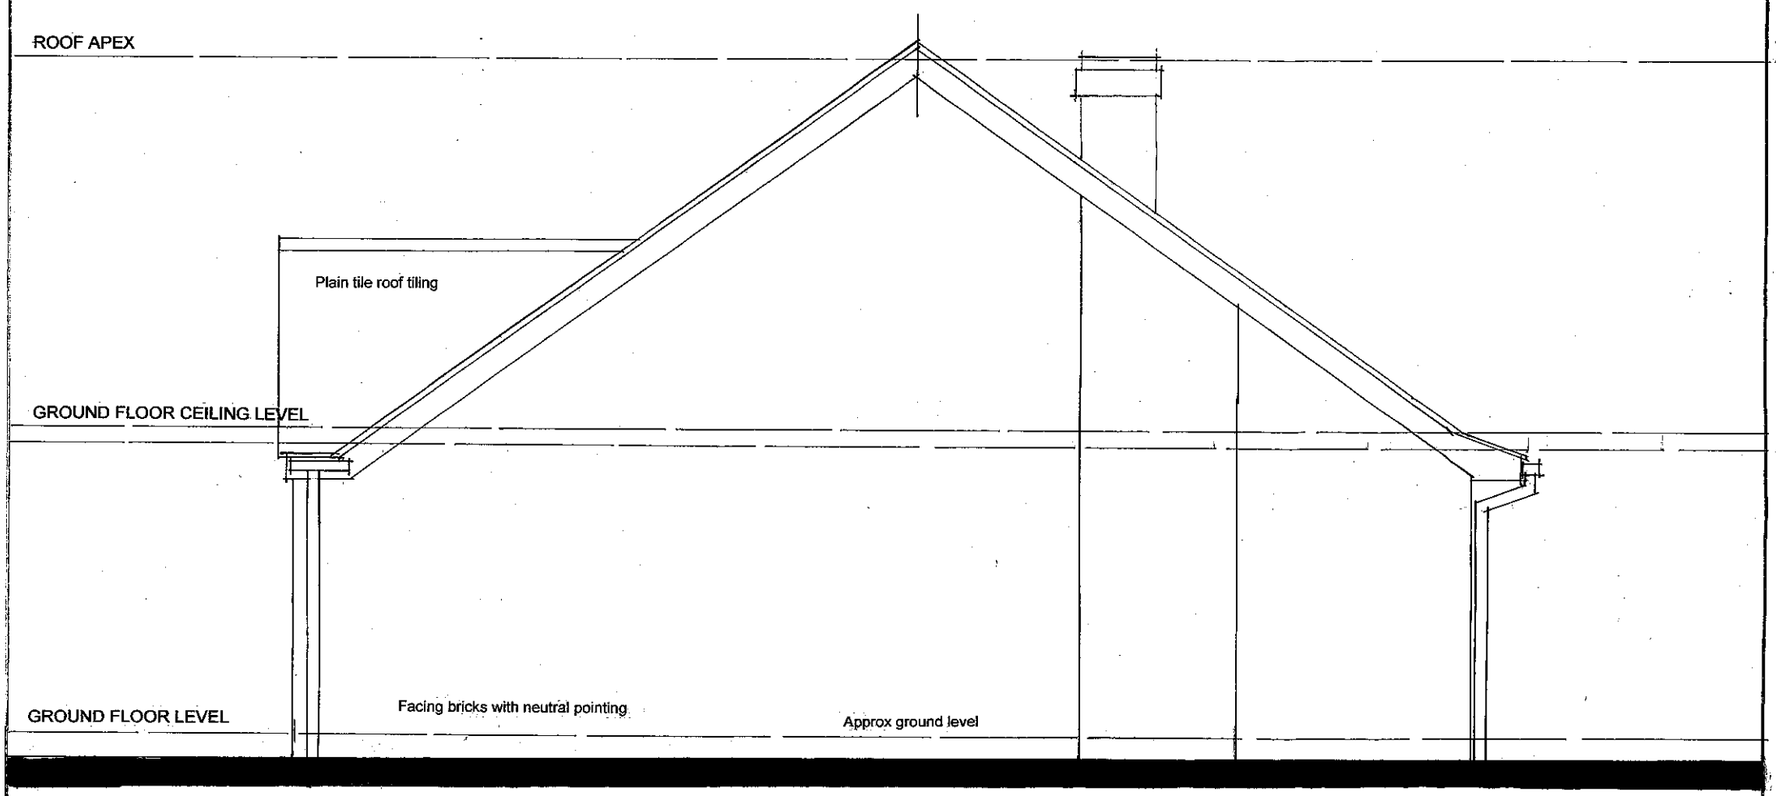

WEST ELEVATION AS EXISTING

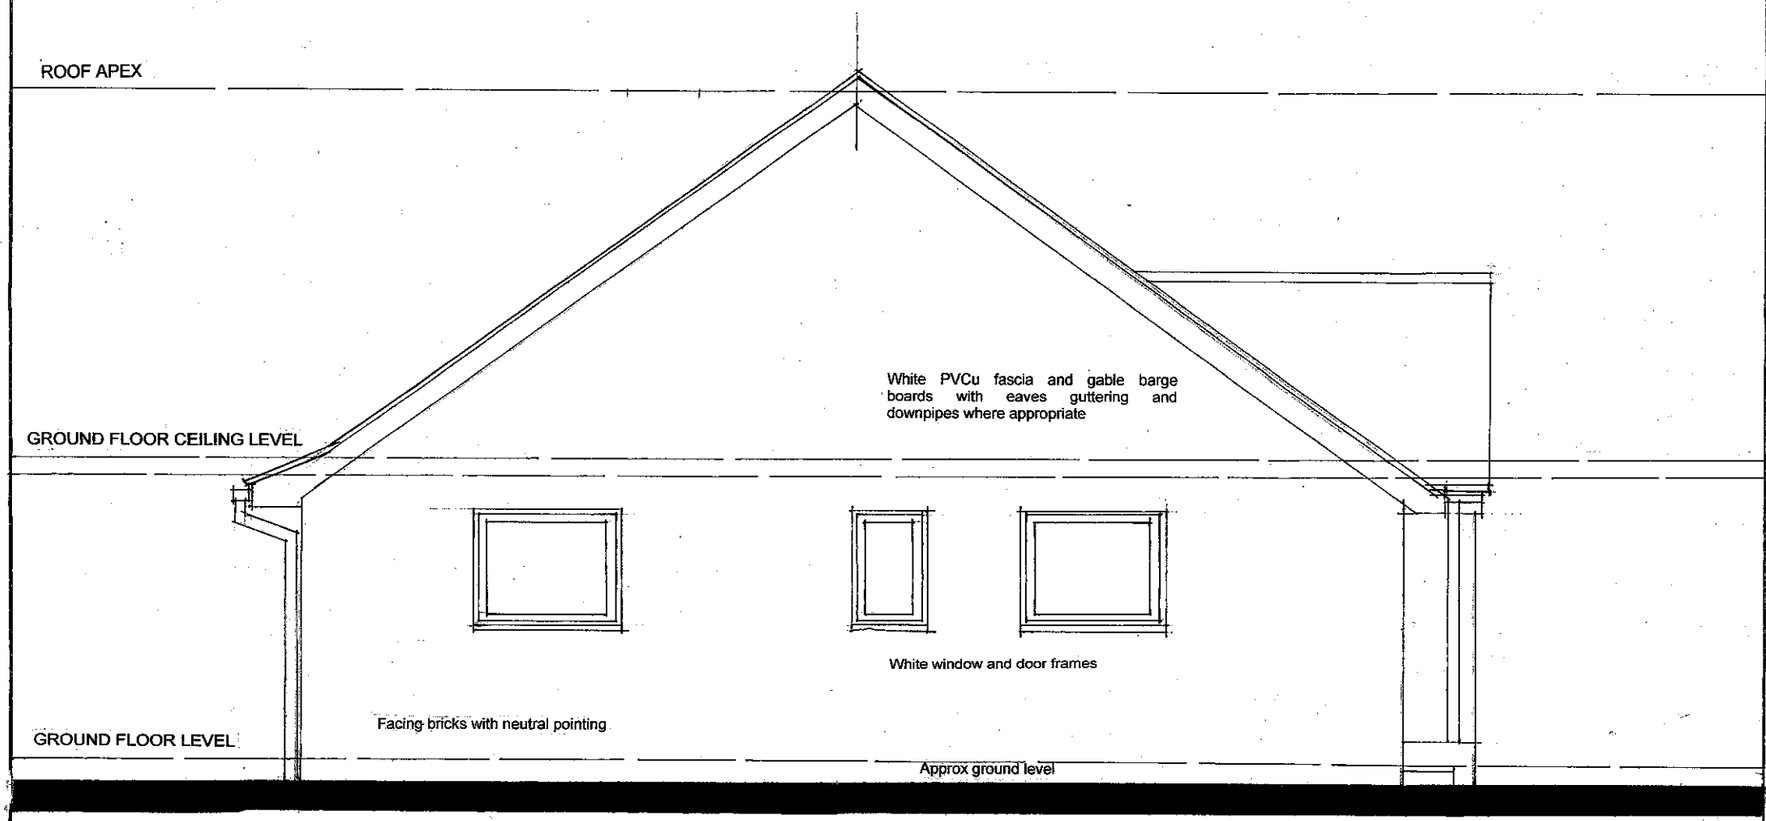

EAST ELEVATION AS EXISTING

STIRLING DESIGN & CONSTRUCTION SERVICES LTD
BURGESS HILL, RH15 0PT, ARCHITECTS 01444 870073


RUSTINGTON

4 INGRAM CLOSE, BN16 3NZ


PROPOSED ALTERATION WORKS

DATE: 11 / 18 SCALE: 1:50 DRWG:/ 08

ARUN DISTRICT COUNCIL B/204/18/HH

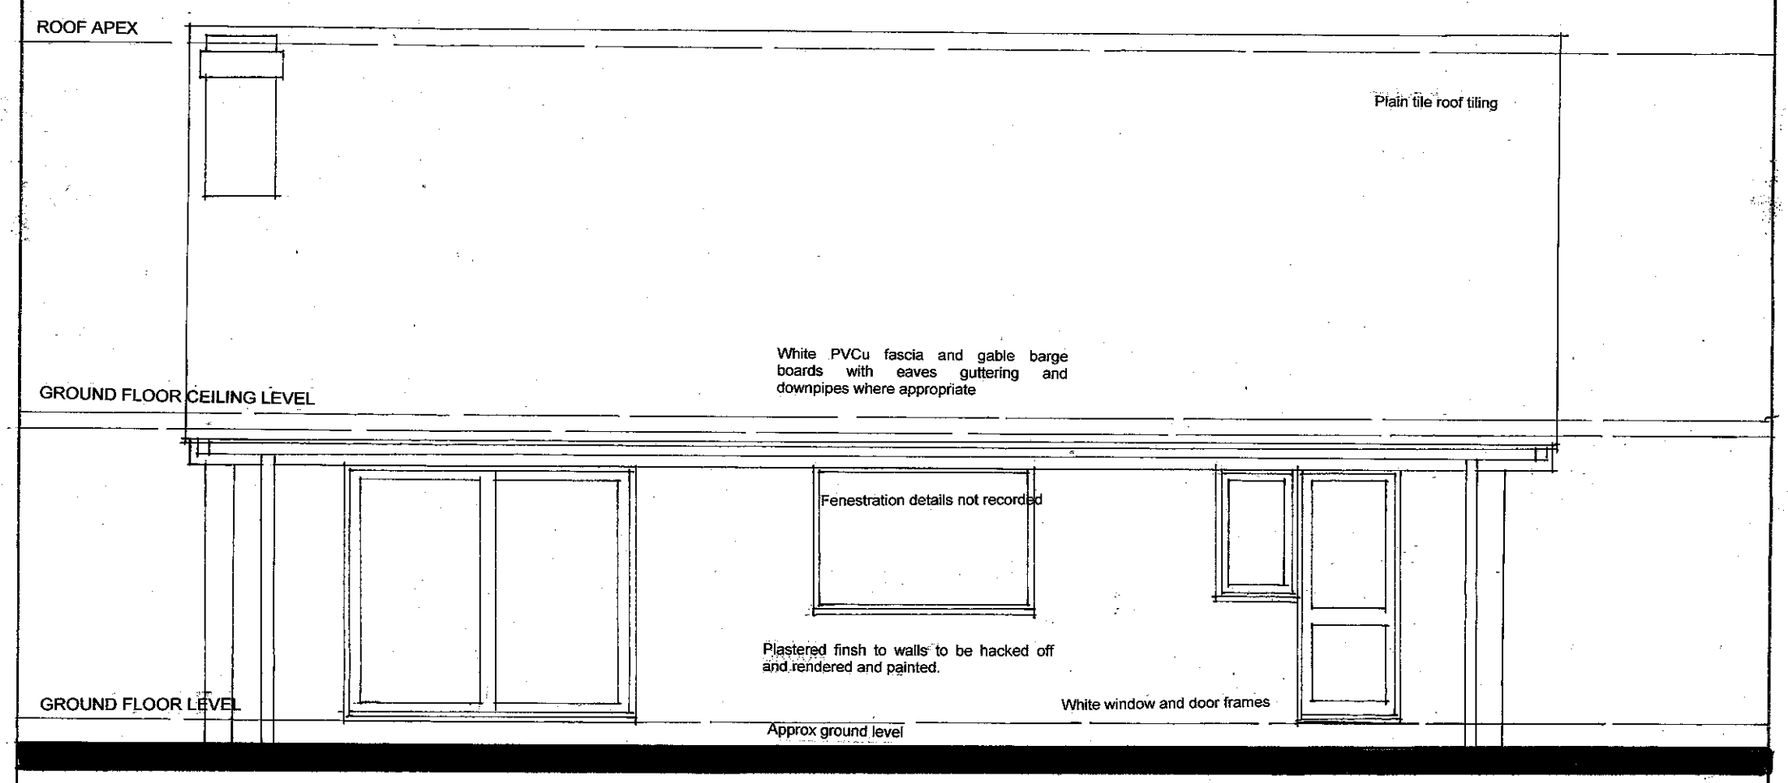

SOUTH ELEVATION AS EXISTING

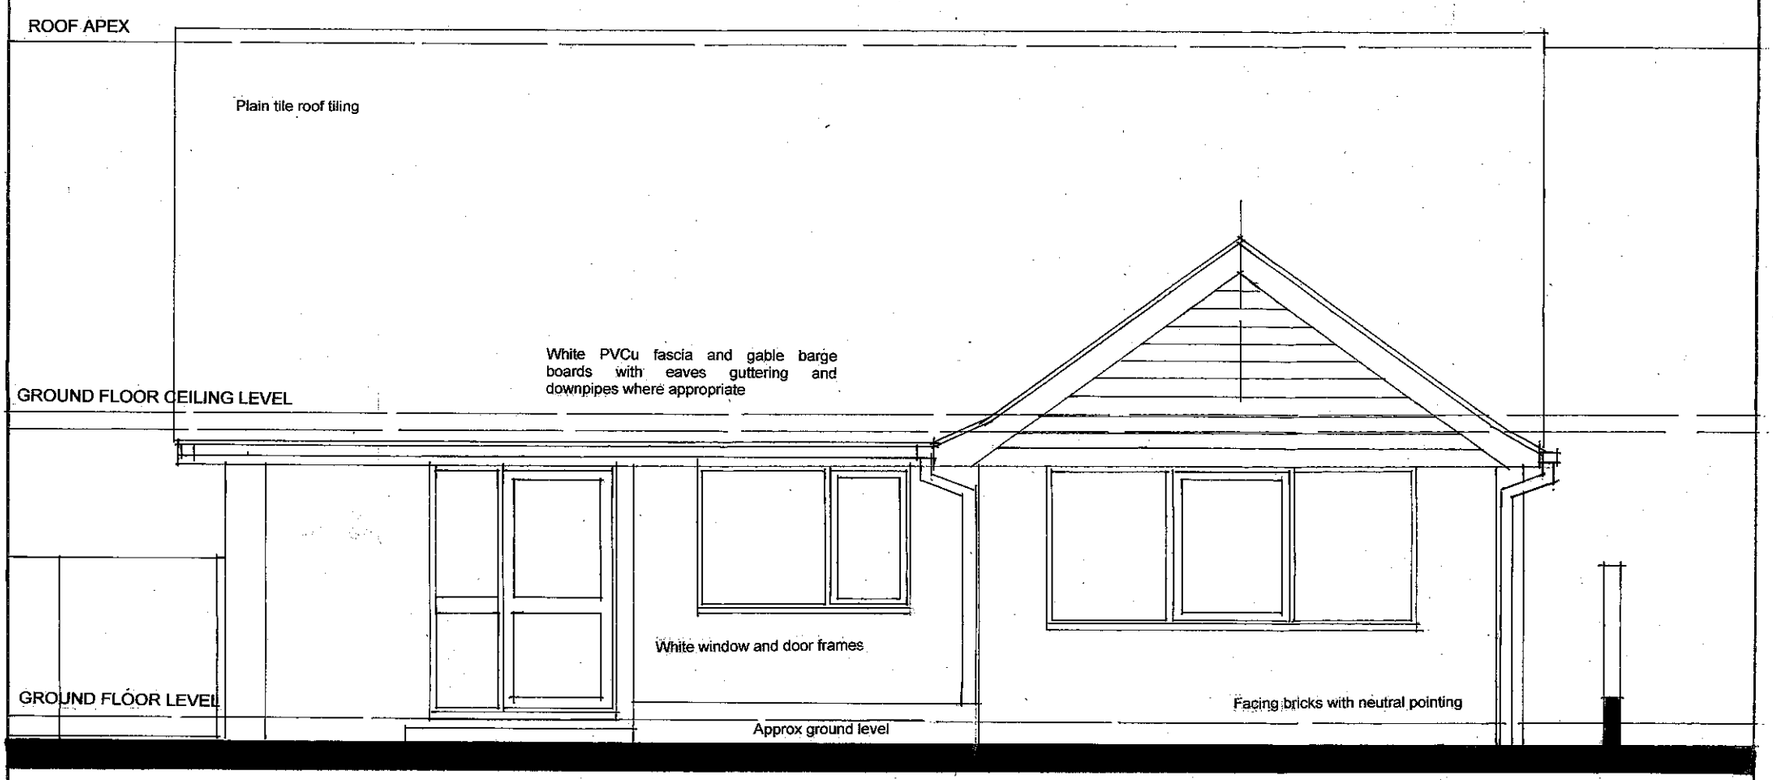

NORTH ELEVATION AS EXISTING

STIRLING DESIGN & CONSTRUCTION SERVICES LTD
BURGESS HILL, RH15 0PT, ARCHITECTS 01444 870073

RUSTINGTON

4 INGRAM CLOSE, BN16 3NZ

PROPOSED ALTERATION WORKS

DATE: 11 / 18 SCALE: 1: 50 DRWG:/ 07

TYPICAL ROOF CROSS SECTION AS EXISTING

STIRLING DESIGN & CONSTRUCTION SERVICES LTD
BURGESS HILL, RH15 0PT, ARCHITECTS 01444 870073

RUSTINGTON

4 INGRAM CLOSE, BN16 3NZ

PROPOSED ALTERATION WORKS

DATE: 11 / 18 SCALE: 1:25 DRWG / 06

