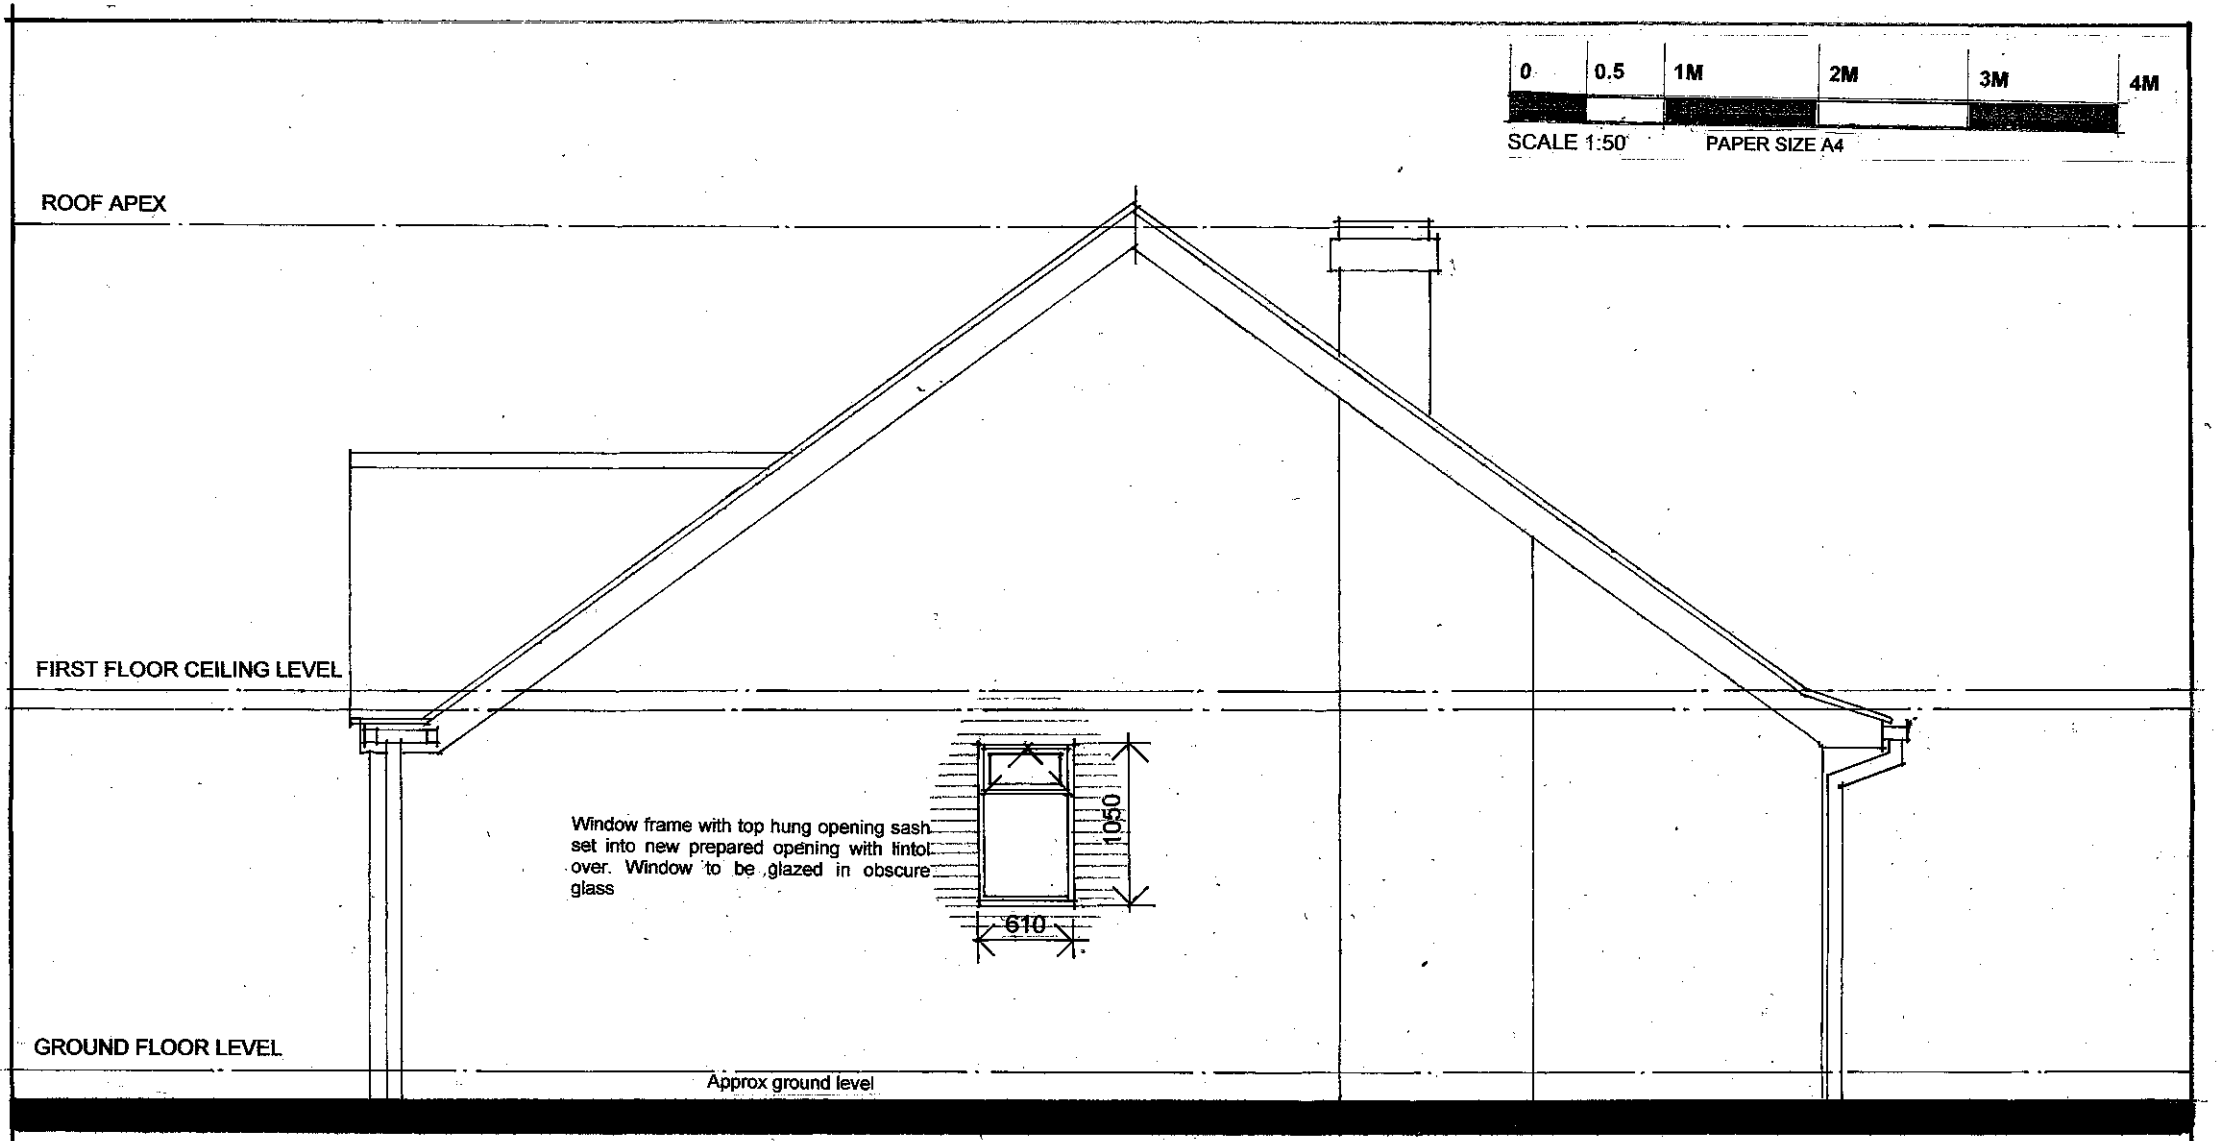


WEST ELEVATION AS PROPOSED

STIRLING DESIGN & CONSTRUCTION SERVICES LTD
BURGESS HILL, RH15 0PT, ARCHITECTS 01444 870078

RUSTINGTON

4 INGRAM CLOSE, BN16 3NZ

PROPOSED ALTERATION WORKS

DATE: 12 / 18 SCALE: 1:50 DRWG: / 09

ARUN DISTRICT COUNCIL 19 JAN 2018