
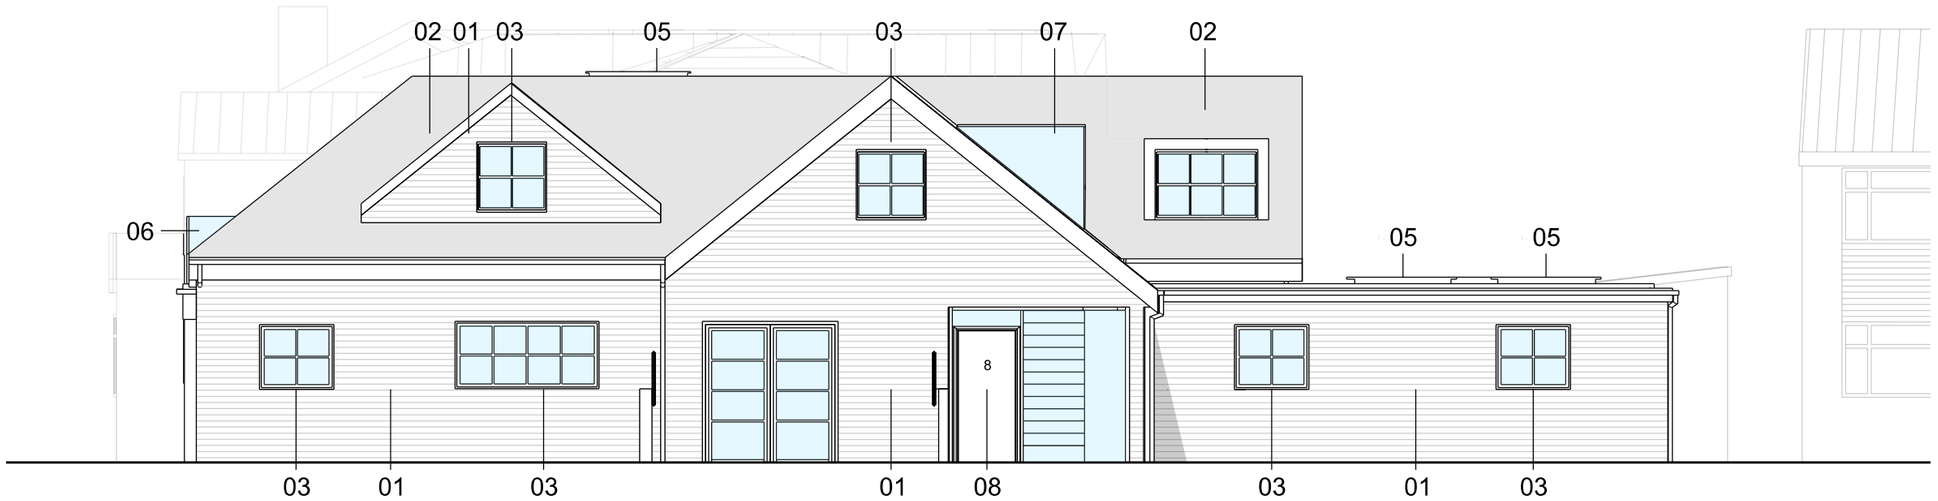


Proposed East Elevation

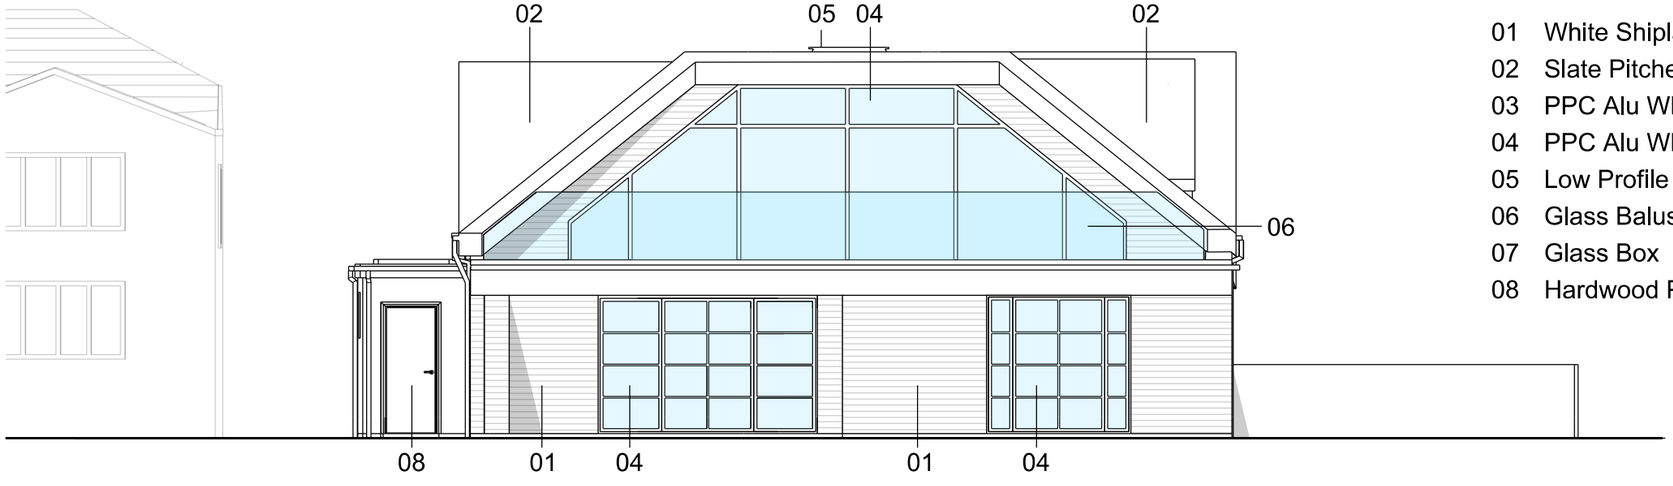

Proposed South Elevation

MATERIALS KEY

01 White Shiplap Cladding
02 Slate Pitched Roof
03 PPC Alu White Double Glazed Windows
04 PPC Alu White Double Glazed Door Assembly
05 Low Profile Rooflight
06 Glass Balustrade
07 Glass Box
08 Hardwood Painted Door

0 1 2 3 4 5m

This drawing is copyright Shape Architecture Ltd.
The Contractor must not scale from the drawing.
All dimensions to be taken from dimension strings.
Where any discrepencies are found between dimensions these must be brought to the attention of the Architects for resolution. Where discrepencies exist between reference or assembly drawings and detail drawings the latter take preference.

A	07.02.22	Dormer introduced to East Elevation Bedroom

SHAPE Architecture
WWW.SHAPEARCHITECTURE.CO.UK

FOR PLANNING

8 Botany Close, Rustington W. Sussex
PROJECT

PROPOSED ELEVATIONS
DRAWING

1:100 @ A3 November 2021
SCALE DATE

PL005 **A**
DWG. NO. REVISION CHECKED

ARUN DISTRICT COUNCIL R/294/21/HH