





West elevations



Front elevation

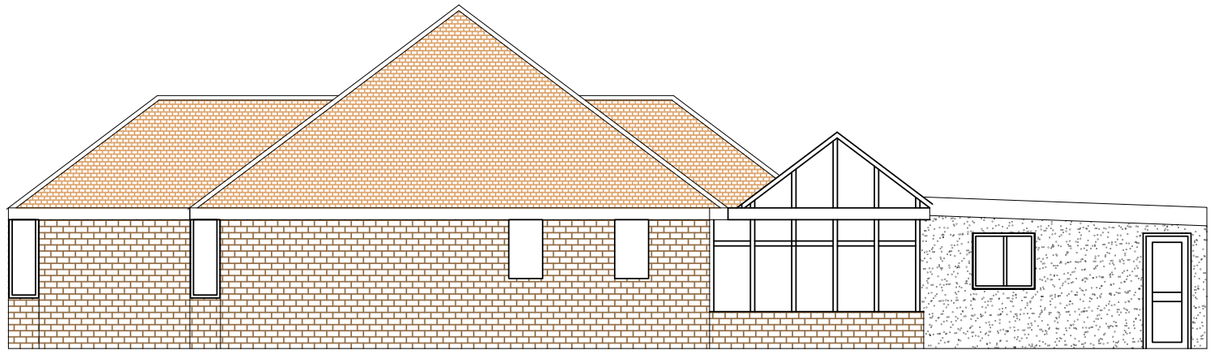

Rear elevation

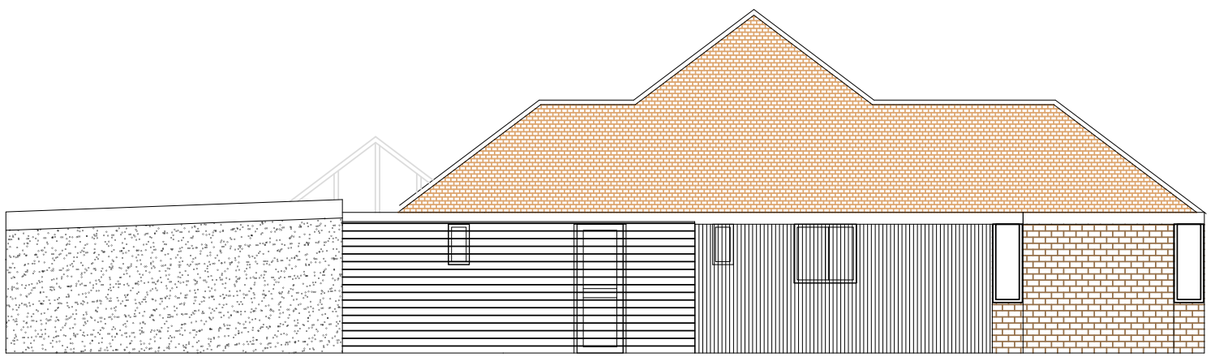

East elevation

Drawings for identification purposes only. All measurements to be checked on site.
Do not scale from drawings - except for Planning purposes
.

Date	Rev'	Details

IAN WIECK SURVEYING LTD
Chartered Building Surveyor

28 Golden Avenue, East Preston, West Sussex. BN16 1QY
Tel:01903 786526 Email: ian@ianwieck.co.uk

Client: Mrs Elstone

Job: 14 Sutton Ave.Littlehampton

Drawing: Existing elevations .

Date: 28/9/19	Scale:1:100@A3	Drawn by IW
Drg No. 617.2	Rev:-	RICS

ARUN DISTRICT COUNCIL R/32/20/HH